


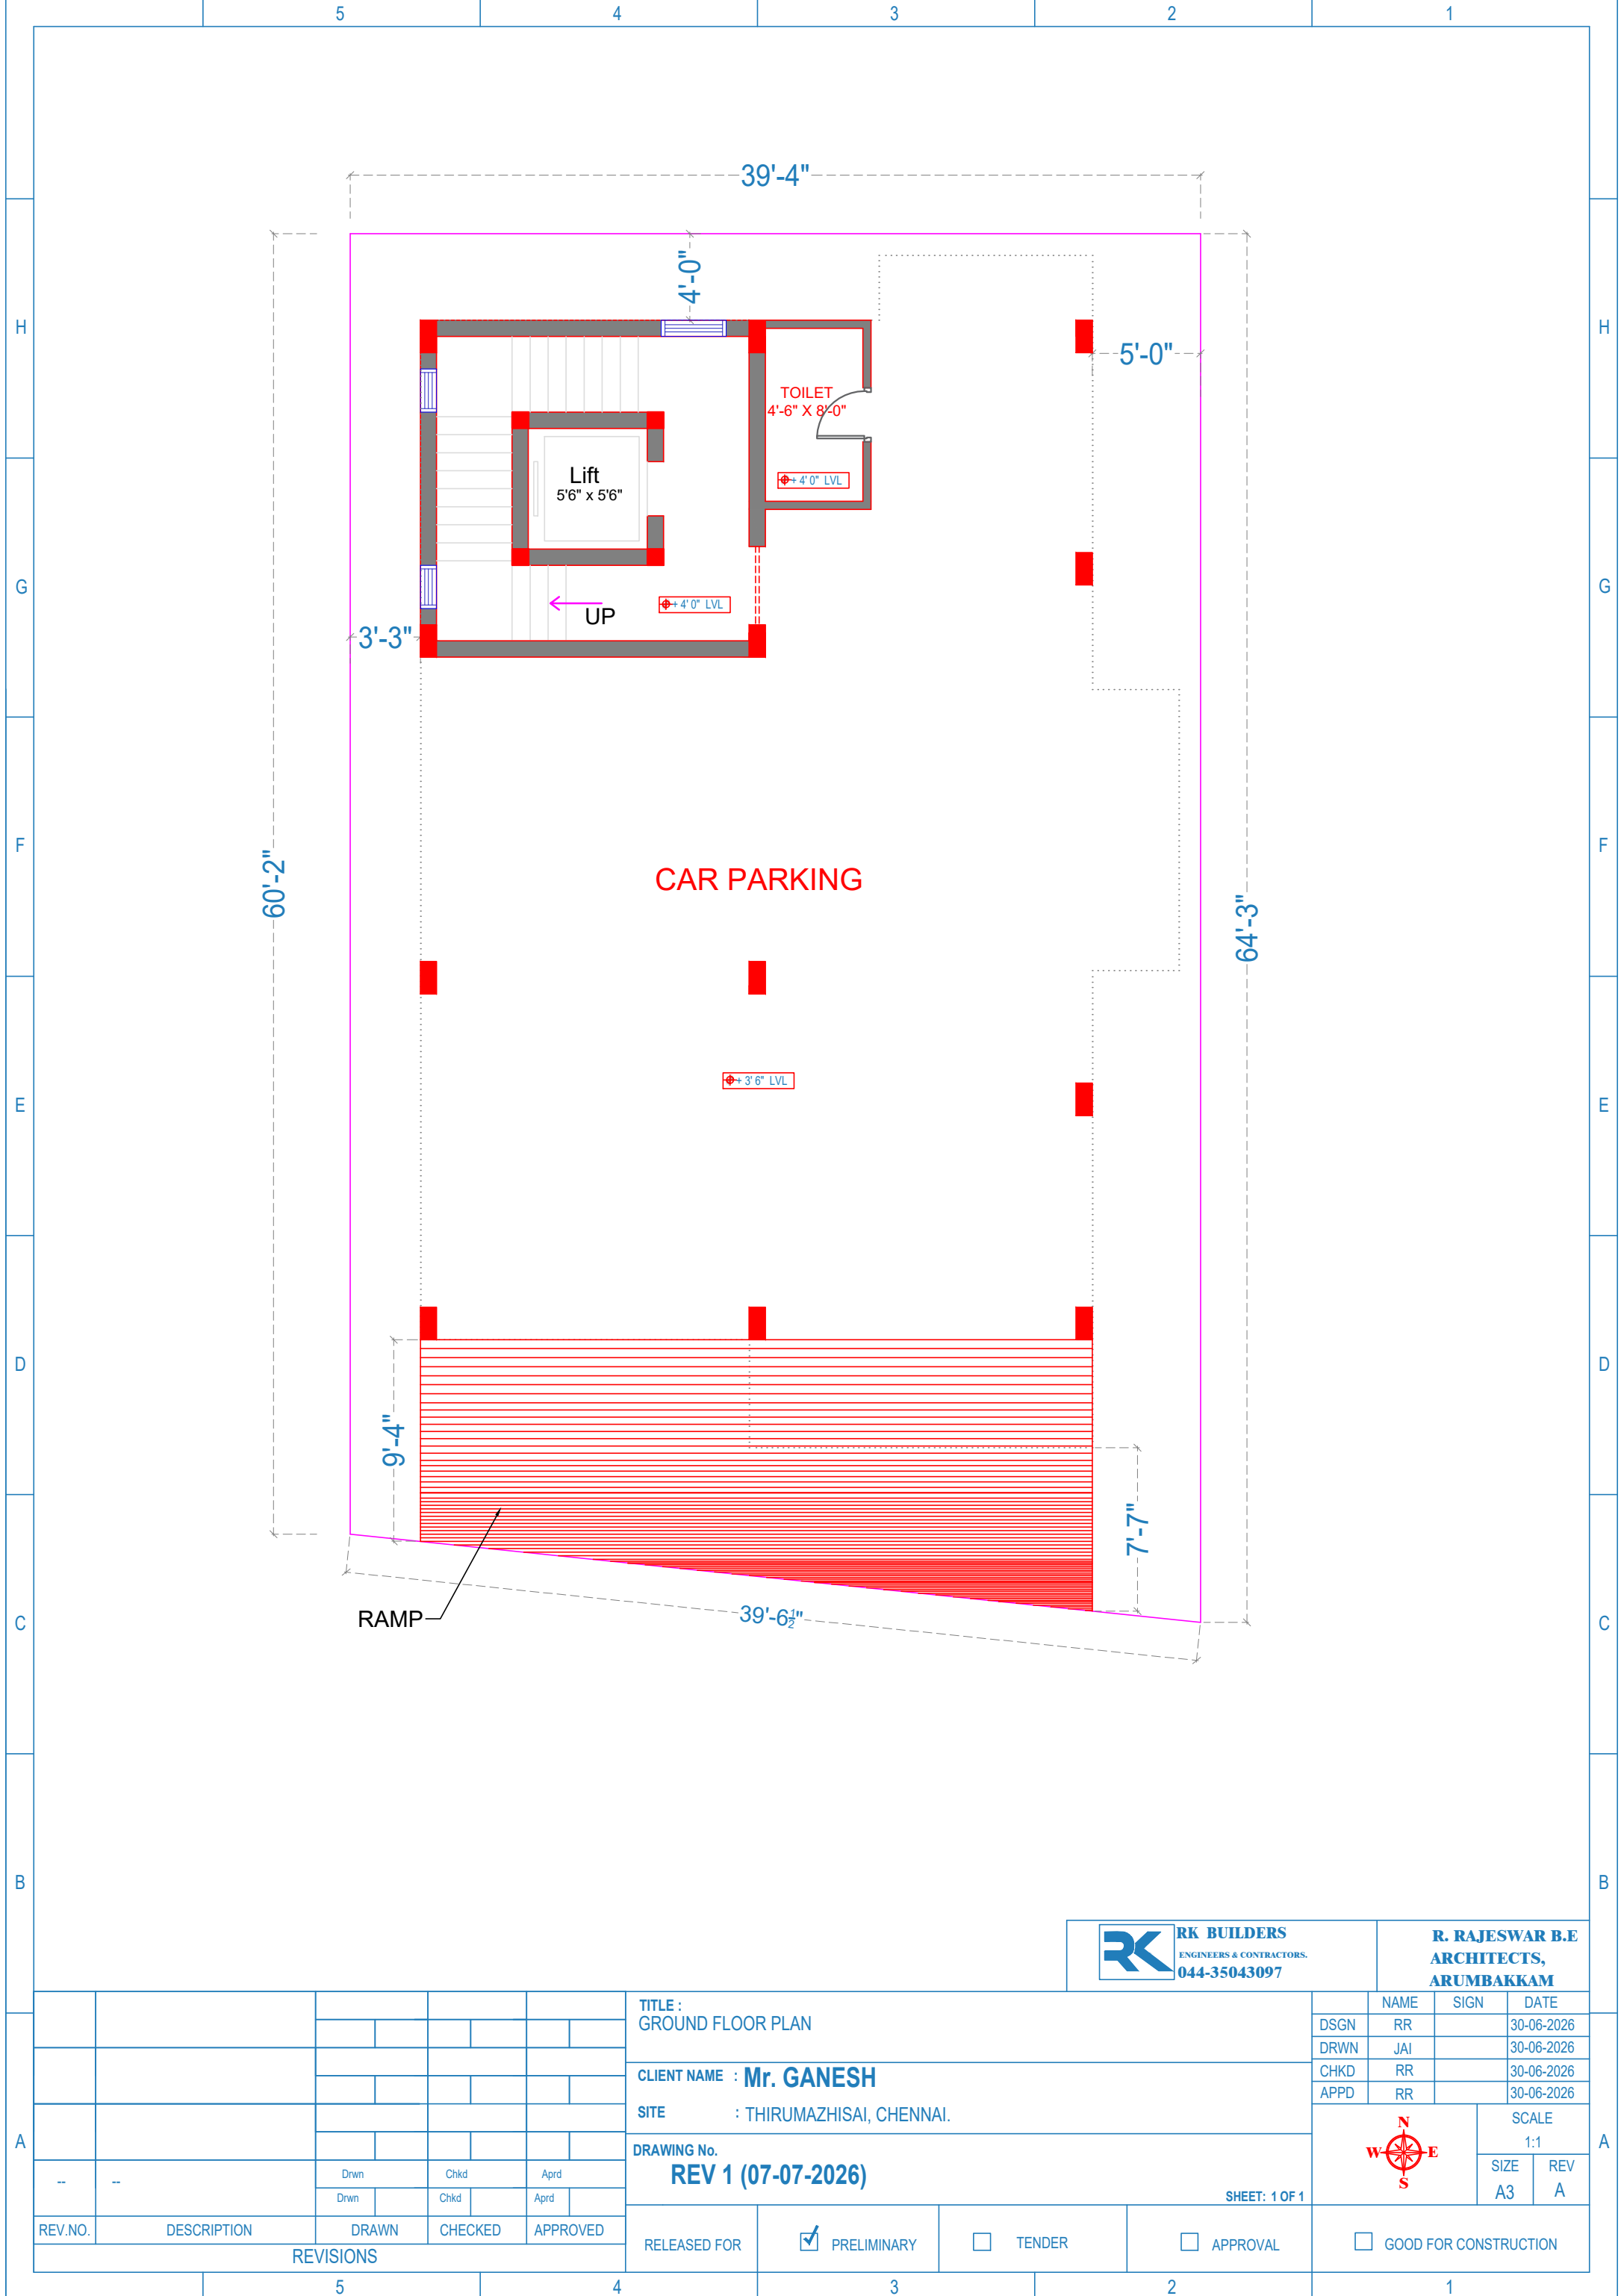

--	--	Drwn		Chkd		Aprd	
		Drwn		Chkd		Aprd	
REV.NO.	DESCRIPTION	DRAWN		CHECKED		APPROVED	
REVISIONS							

TITLE : GROUND FLOOR PLAN			
CLIENT NAME : Mr. GANESH			
SITE : THIRUMAZHISAI, CHENNAI.			
DRAWING No. REV 1 (07-07-2026)			
RELEASED FOR	☒ PRELIMINARY	☐ TENDER	☐ APPROVAL

DSGN	RR	NAME	SIGN	DATE
DRWN	JAI			30-06-2026
CHKD	RR			30-06-2026
APPD	RR			30-06-2026
			SCALE 1:1	
			SIZE A3	REV A
☐ GOOD FOR CONSTRUCTION				



RK BUILDERS
ENGINEERS & CONTRACTORS.
044-35043097

R. RAJESWAR B.E
ARCHITECTS,
ARUMBAKKAM