


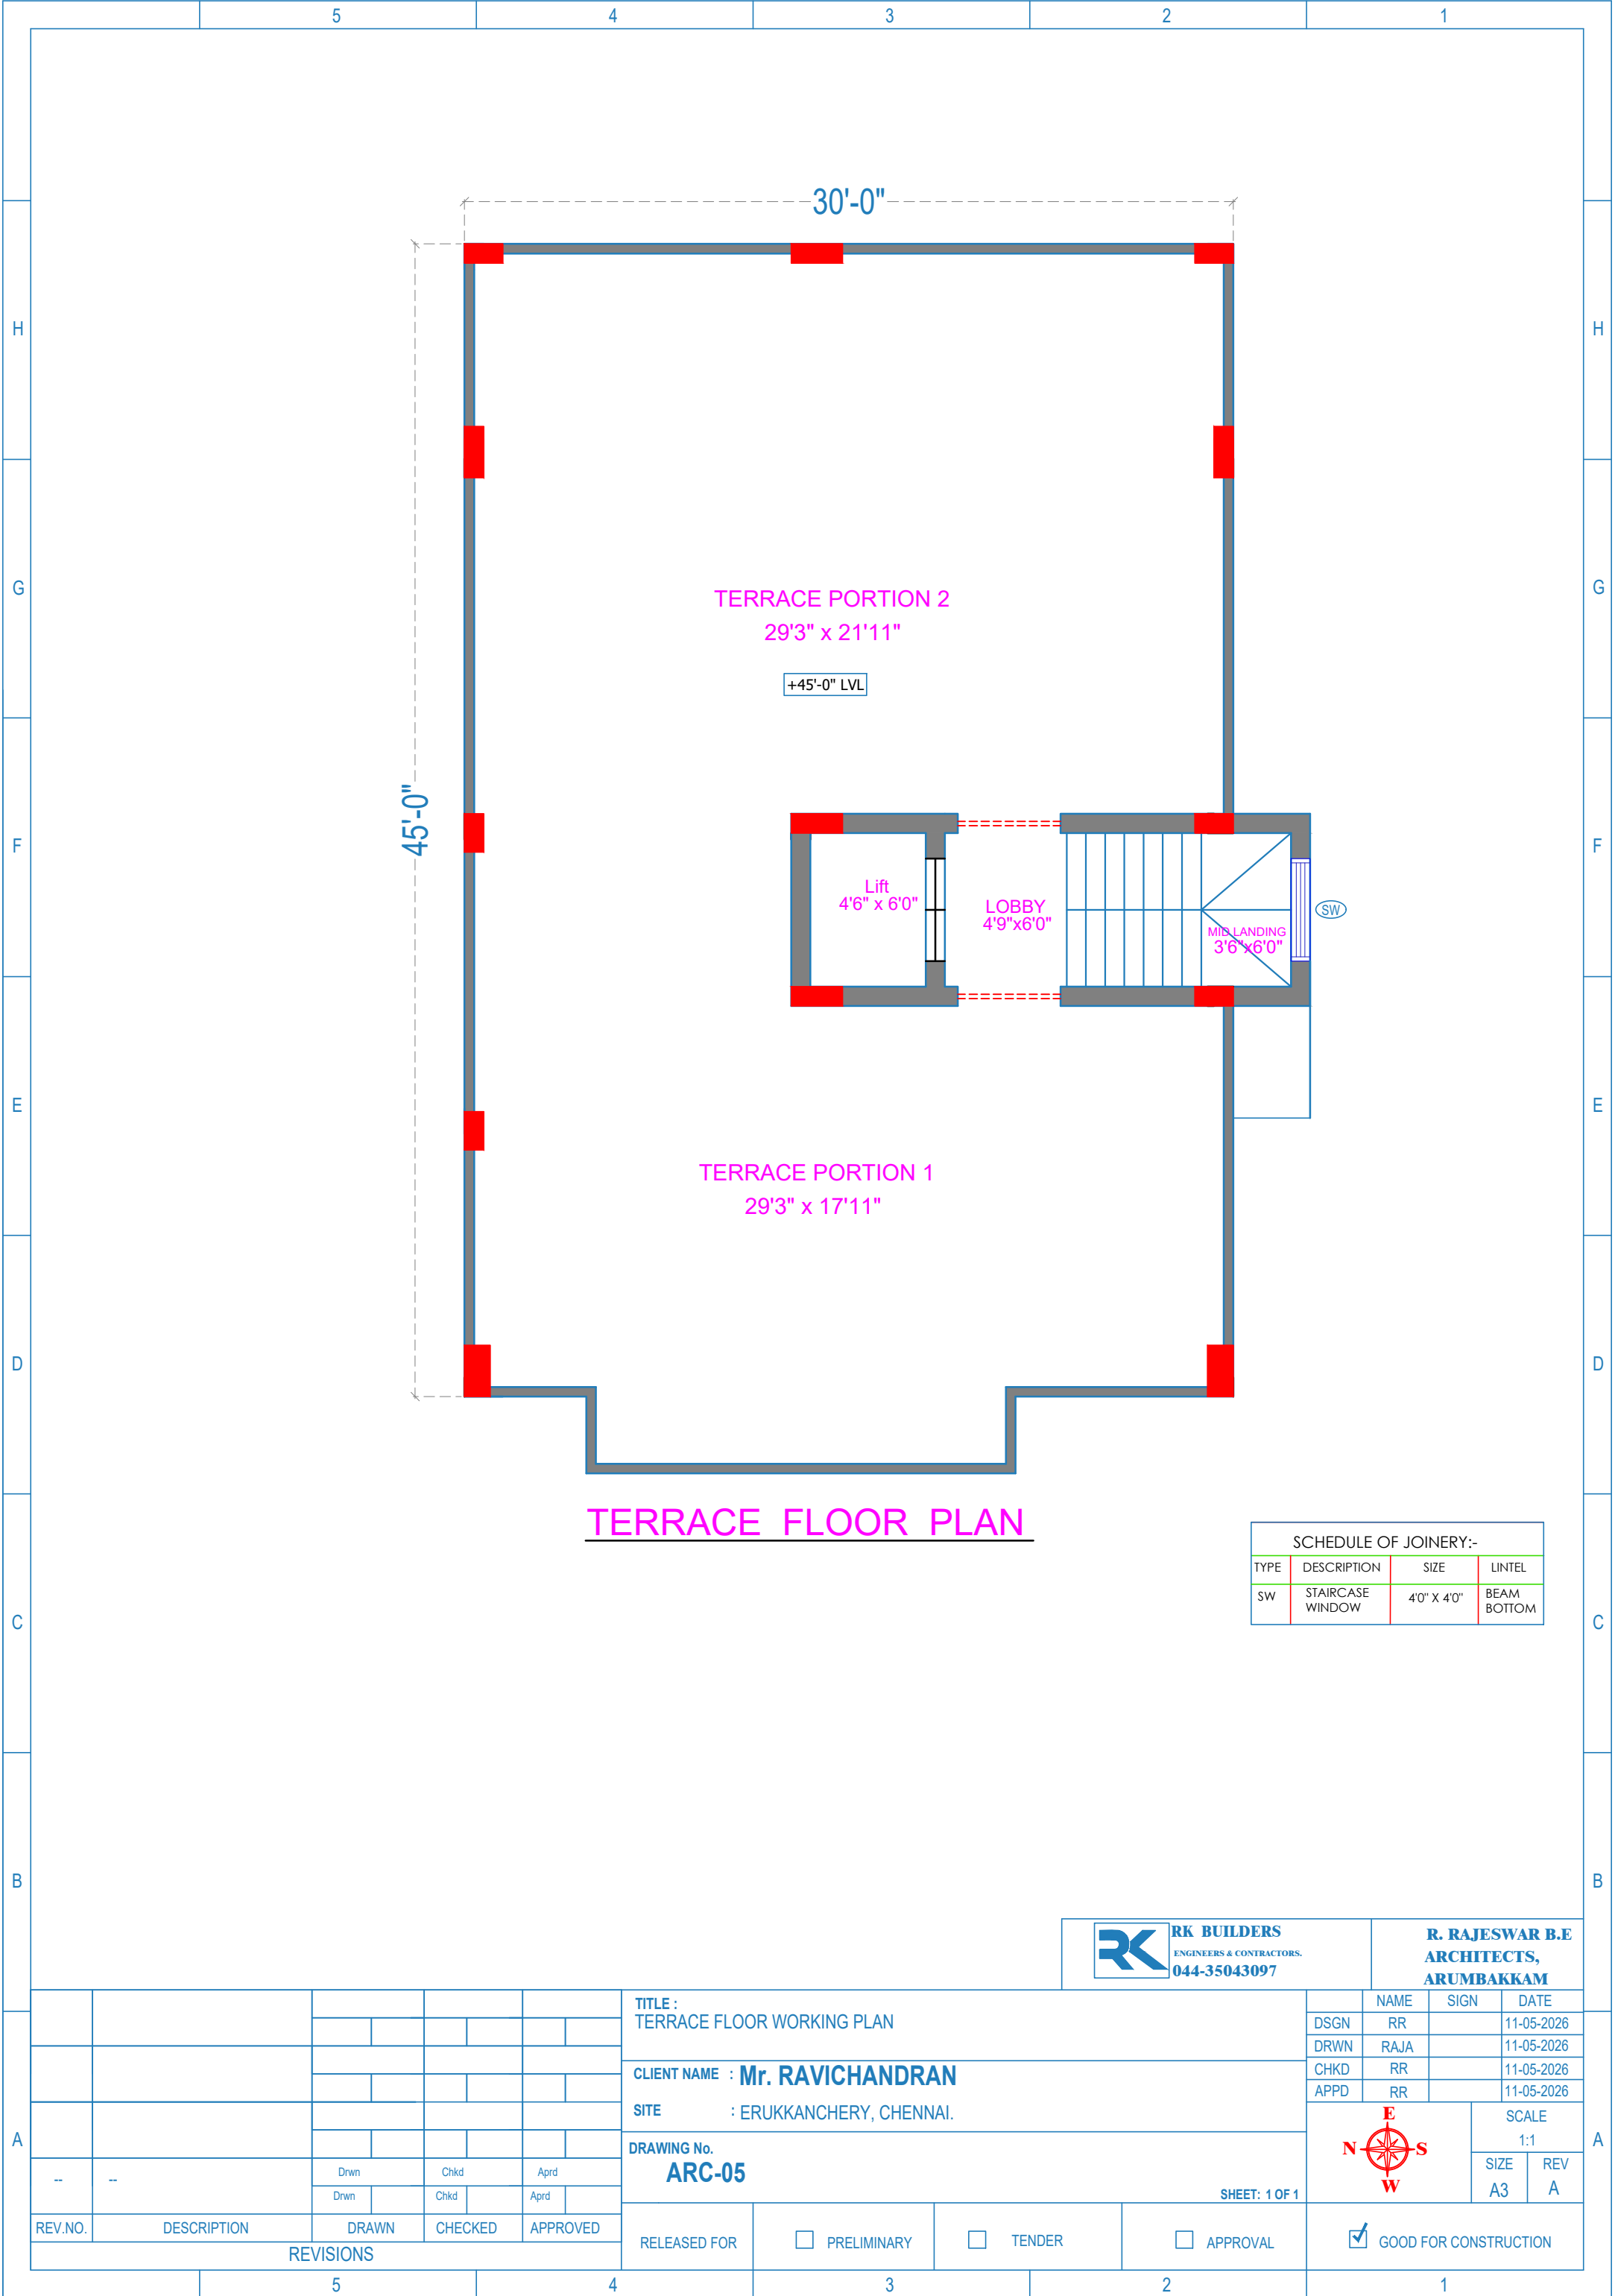

TERRACE FLOOR PLAN

SCHEDULE OF JOINERY:-			
TYPE	DESCRIPTION	SIZE	LINTEL
SW	STAIRCASE WINDOW	4'0" X 4'0"	BEAM BOTTOM

--	--	Drwn		Chkd		Aprd	
		Drwn		Chkd		Aprd	
REV.NO.	DESCRIPTION	DRAWN		CHECKED		APPROVED	
REVISIONS							

TITLE :
TERRACE FLOOR WORKING PLAN

CLIENT NAME : Mr. RAVICHANDRAN

SITE : ERUKKANCHERY, CHENNAI.

DRAWING No.
ARC-05

RELEASED FOR



PRELIMINARY



TENDER



APPROVAL



GOOD FOR CONSTRUCTION



RK BUILDERS
ENGINEERS & CONTRACTORS.
044-35043097

R. RAJESWAR B.E
ARCHITECTS,
ARUMBAKKAM



SCALE

1:1

SIZE

A3

REV

A

SHEET: 1 OF 1