


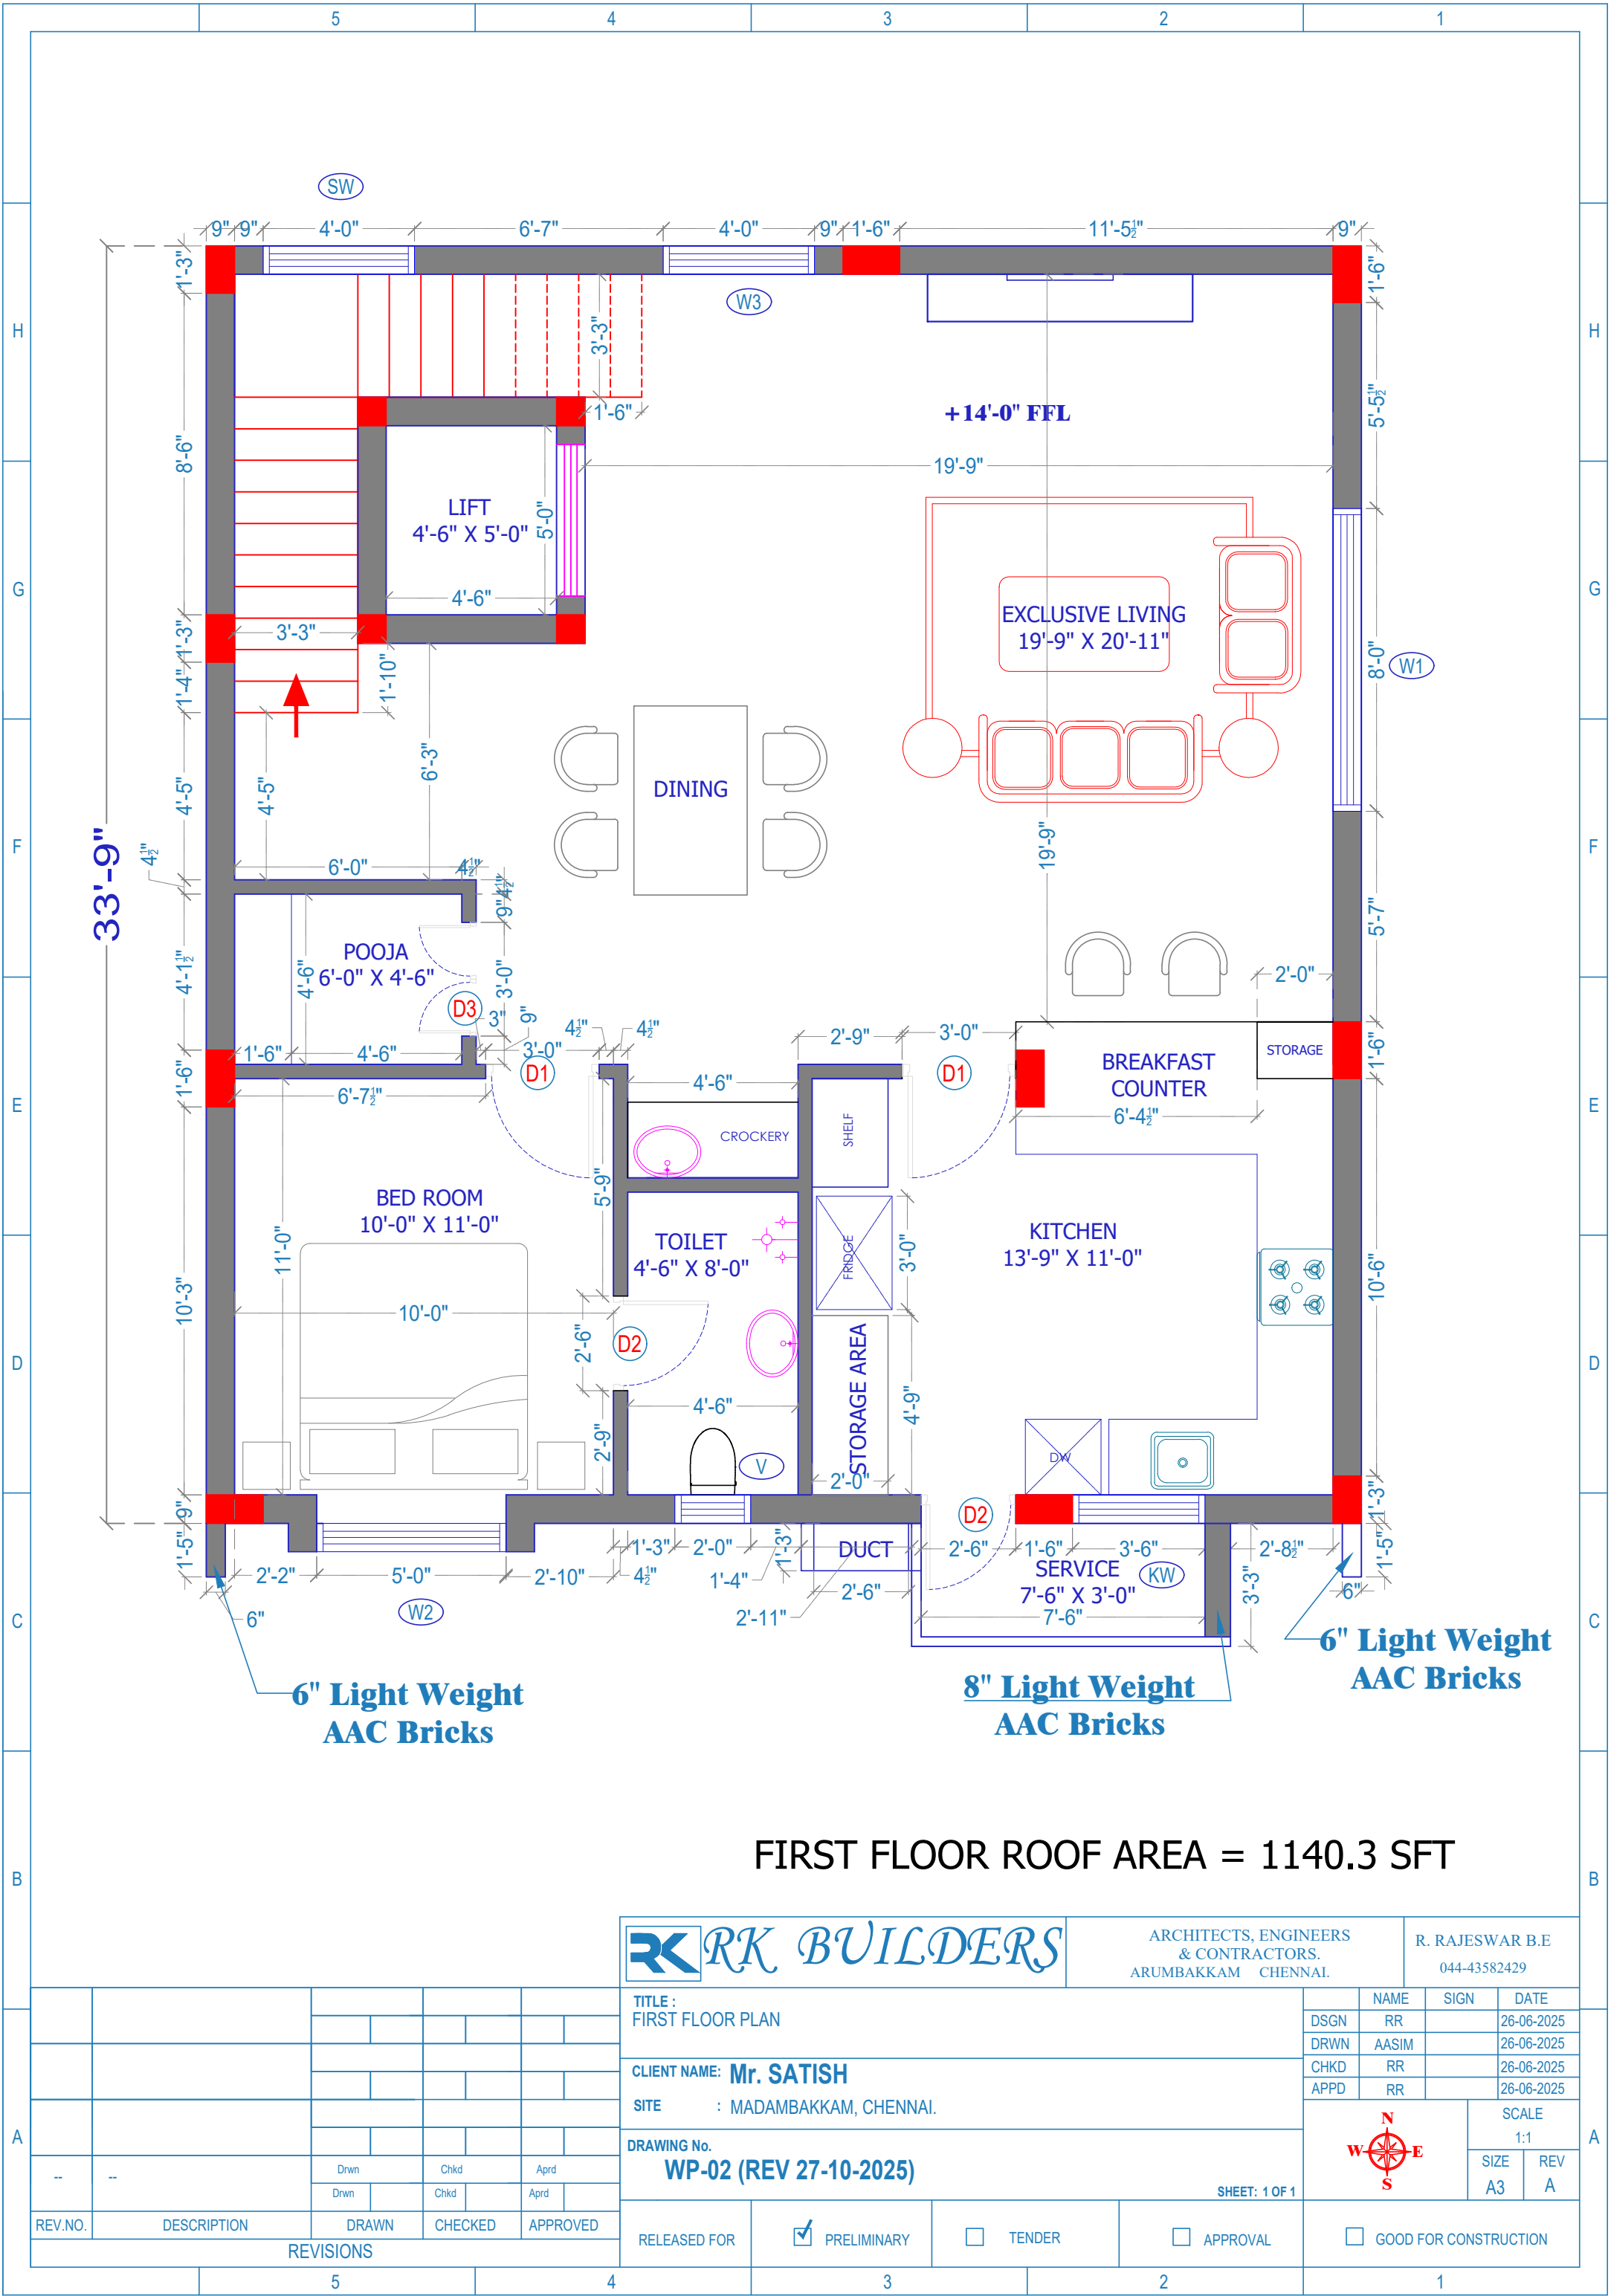

ARCHITECTS, ENGINEERS
& CONTRACTORS.
ARUMBAKKAM CHENNAI.

R. RAJESWAR B.E
044-43582429

TITLE :
FIRST FLOOR PLAN

CLIENT NAME: **Mr. SATISH**

SITE : MADAMBAKKAM, CHENNAI.

DRAWING No.
WP-02 (REV 27-10-2025)

SHEET: 1 OF 1

RELEASED FOR



PRELIMINARY



TENDER



APPROVAL



GOOD FOR CONSTRUCTION



SCALE

1:1

SIZE

A3

REV

A

REV.NO.

DESCRIPTION

Drwn

Chkd

Aprd

Drwn

Chkd

Aprd

CHECKED

APPROVED

REVISIONS