


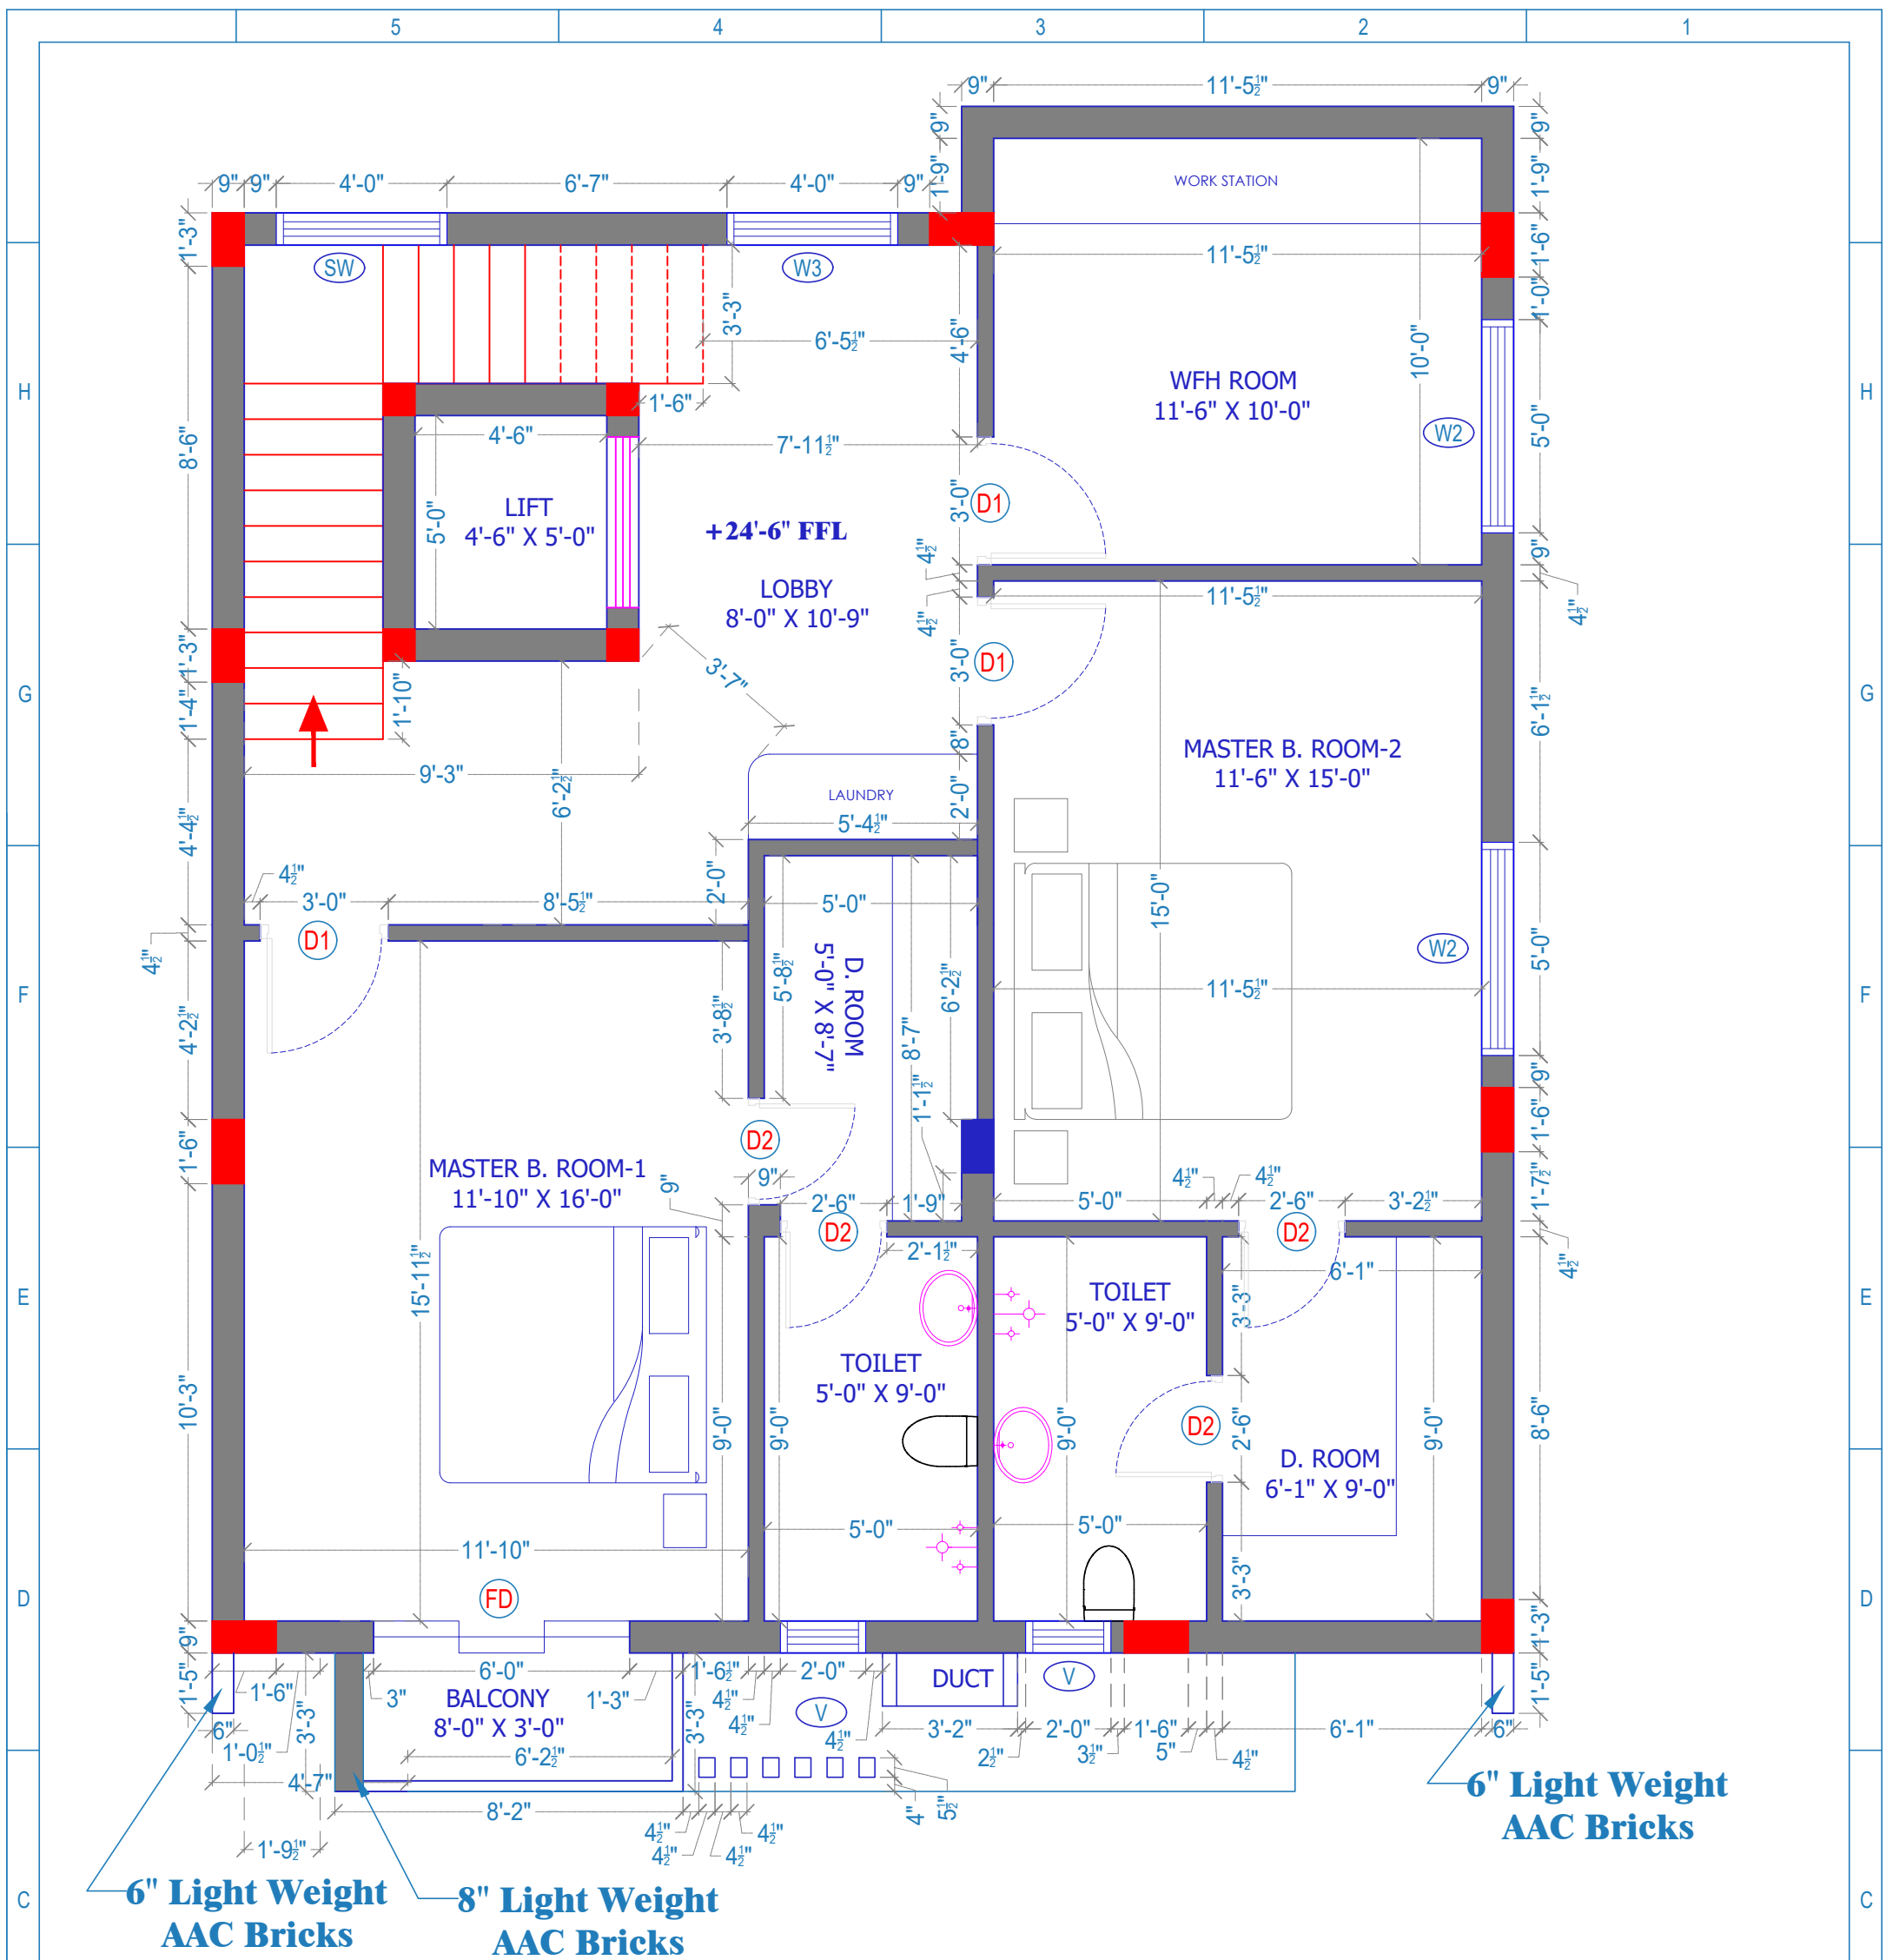

SCHEDULE OF JOINERY:-							
TYPE	DESCRIPTION	SIZE	LINTEL	TYPE	DESCRIPTION	SIZE	LINTEL
D1	DOOR	3'0" X 7'0"	7'	W3	WINDOW	4'0" X 4'0"	7'
D2	DOOR	2'6" X 7'0"	7'	FD	FRENCH DOOR	6'0" X 7'0"	7'
W1	WINDOW	6'0" X 4'0"	7'	SW	STAIRCASE WINDOW	4'0" X 4'0"	BEAM BOTTOM
W2	WINDOW	5'0" X 4'0"	7'	V	VENTILATOR	2'0" X 2'6"	7'

SECOND FLOOR ROOF AREA = 1136.8 SFT

						RK BUILDERS		ARCHITECTS, ENGINEERS & CONTRACTORS. ARUMBAKKAM CHENNAI.		R. RAJESWAR B.E 044-43582429											
						TITLE : SECOND FLOOR PLAN									NAME	SIGN	DATE				
													DSGN		RR		26-06-2025				
													DRWN		AASIM		26-06-2025				
						CLIENT NAME: Mr. SATISH							CHKD		RR		26-06-2025				
						SITE : MADAMBAKKAM, CHENNAI.							APPD		RR		26-06-2025				
						DRAWING No. WP - 03							N W E S		SCALE 1:1						
						Drwn		Chkd		Aprd		SIZE A3		REV A							
						Drwn		Chkd		Aprd											
REV.NO.		DESCRIPTION				DRAWN		CHECKED		APPROVED		RELEASED FOR		☒ PRELIMINARY		☐ TENDER		☐ APPROVAL		☐ GOOD FOR CONSTRUCTION	
REVISIONS																					
		5				4				3				2				1			