


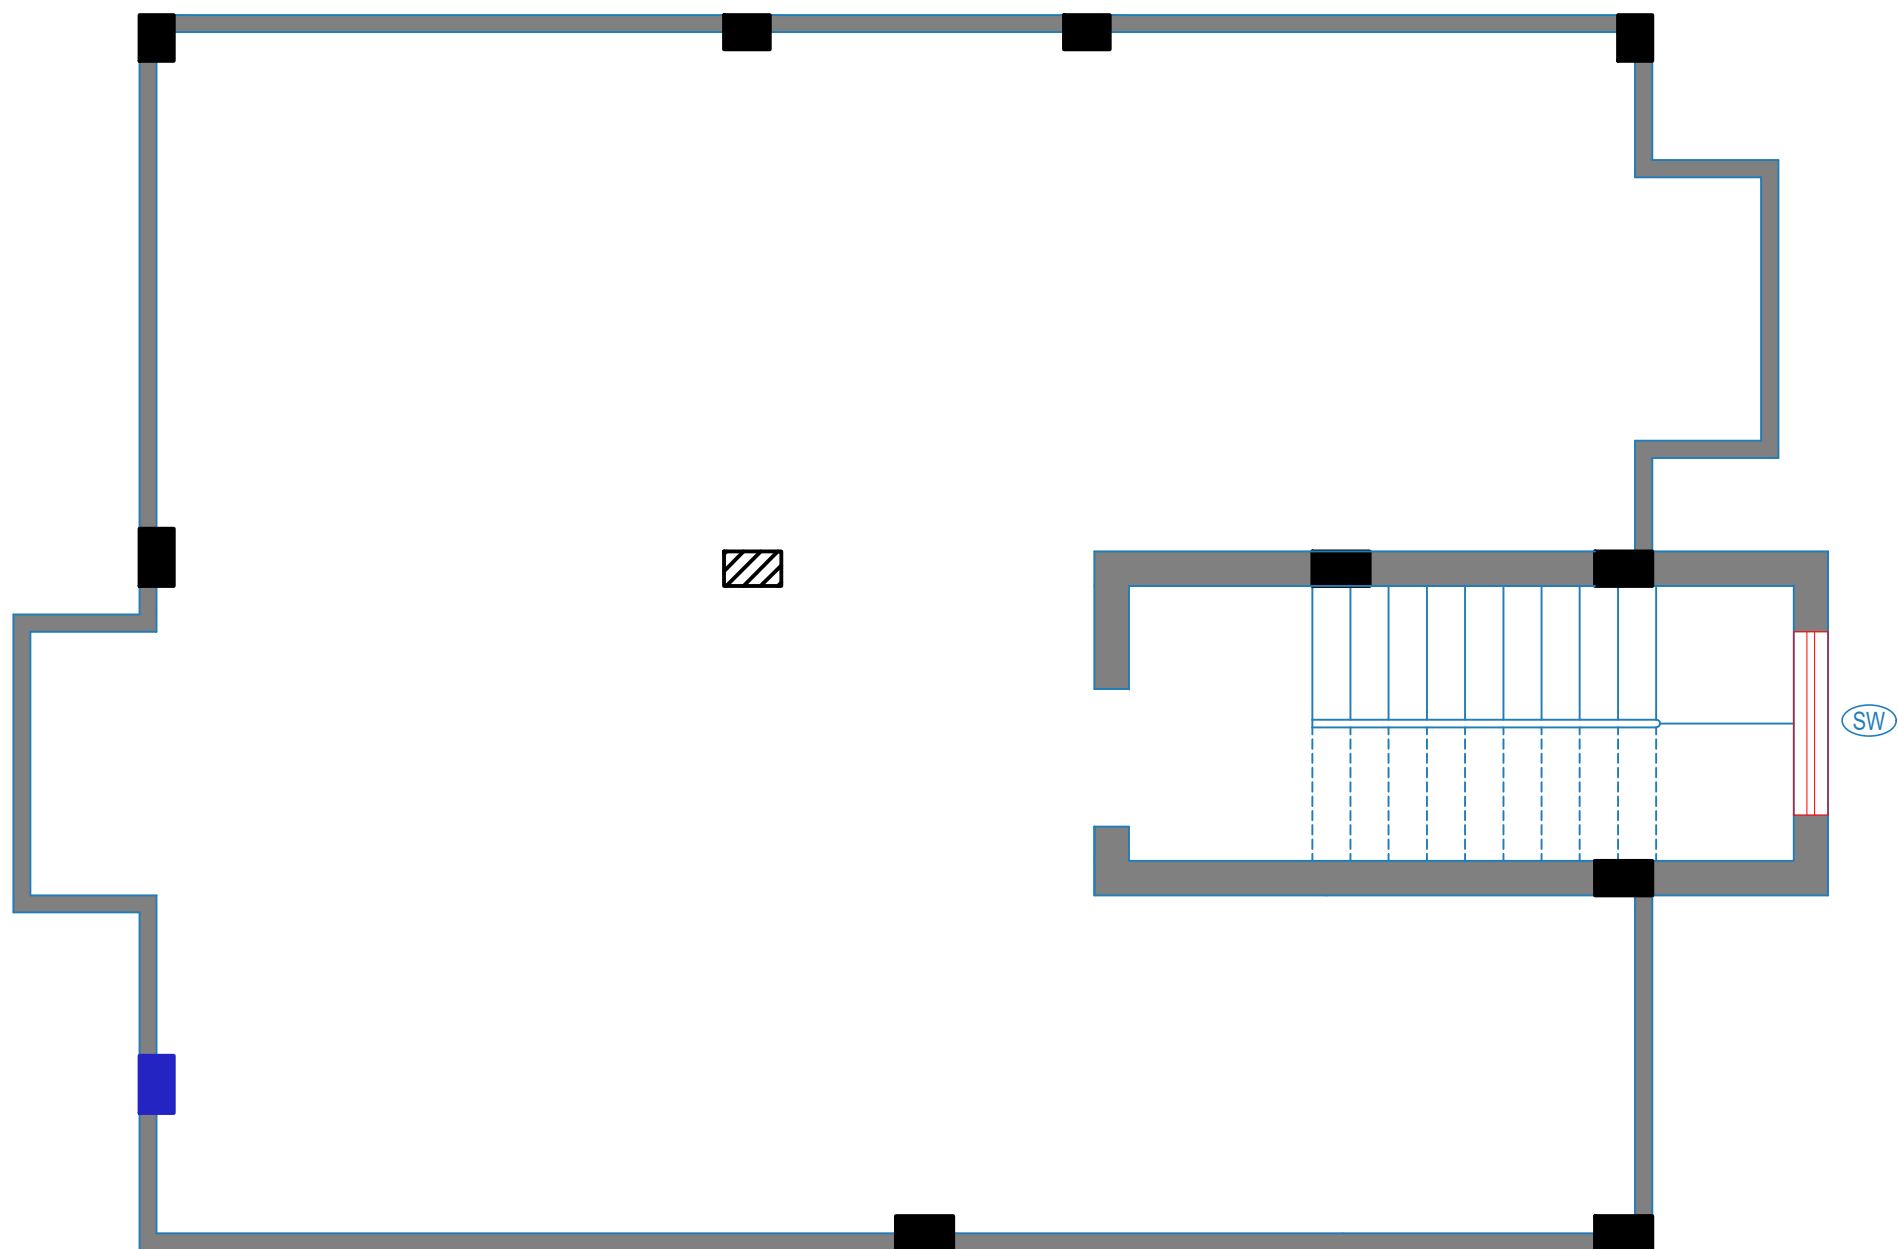

Terrace Floor Plan

SW	STAIRCASE WINDOW	4'-0"X4'-0"	REFER ELEVATION DRAWING
----	------------------	-------------	-------------------------

 RK BUILDERS		ARCHITECTS, ENGINEERS & CONTRACTORS. ARUMBAKKAM CHENNAI.		R. RAJESWAR B.E 044-43582429			
TITLE : TERRACE FLOOR WORKING PLAN					NAME	SIGN	DATE
				DSGN	RR		11-08-2025
				DRWN	RAJA		11-08-2025
				CHKD	RR		11-08-2025
				APPD	RR		11-08-2025
CLIENT NAME: Mrs. DEVAKI				 SCALE 1:1 SIZE A3 REV A			
SITE : AYANAMBAKKAM							
DRAWING No. ARC-06							
SHEET: 1 OF 1							
RELEASED FOR	☐ PRELIMINARY	☐ TENDER	☐ APPROVAL	☒ GOOD FOR CONSTRUCTION			