


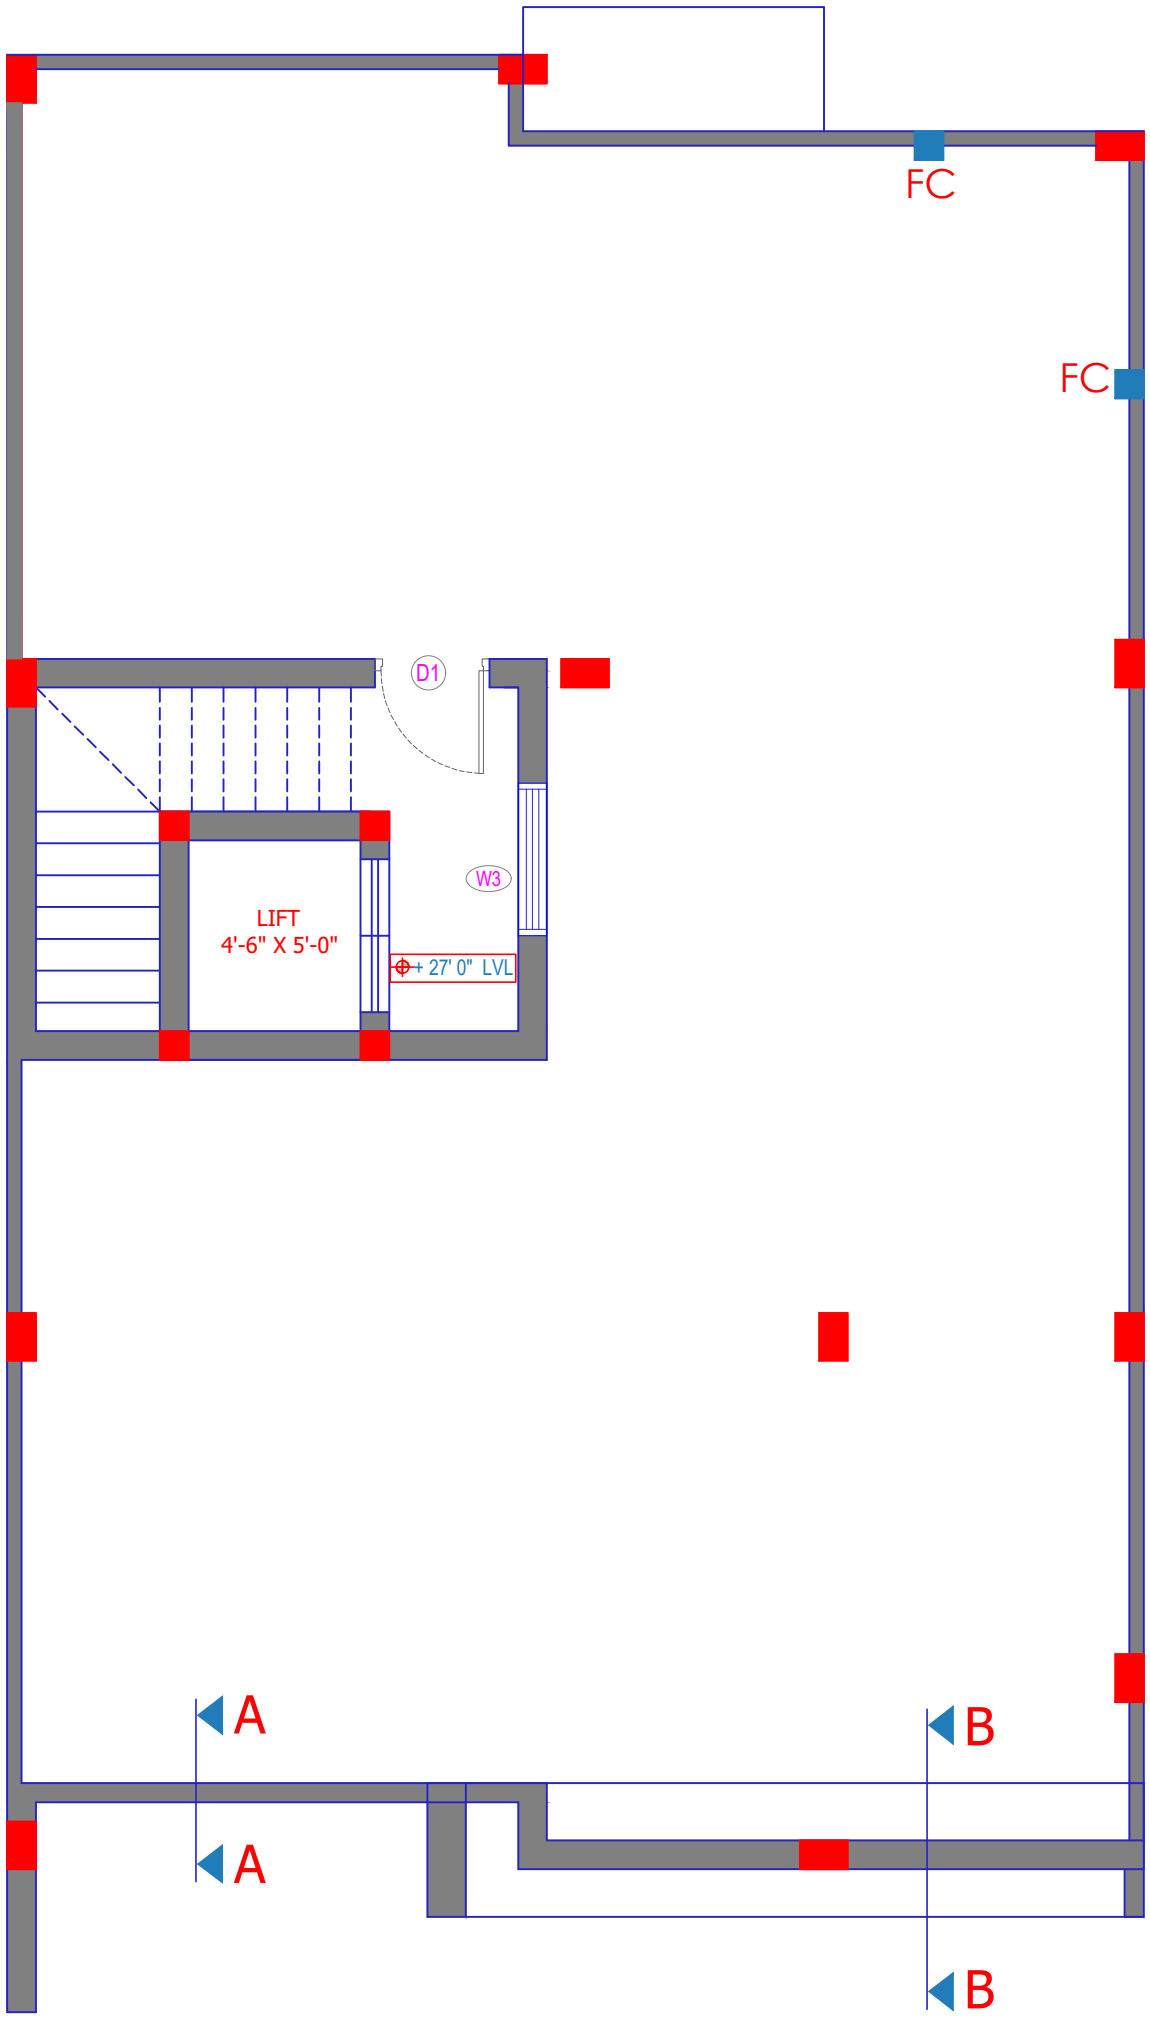


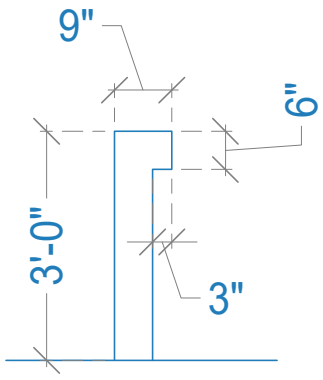

SECTION A-A

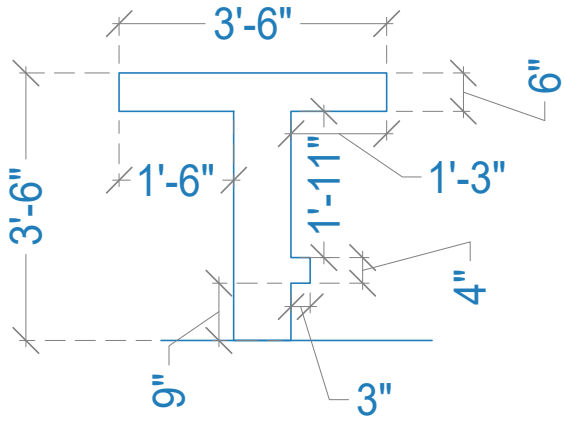


SECTION B-B

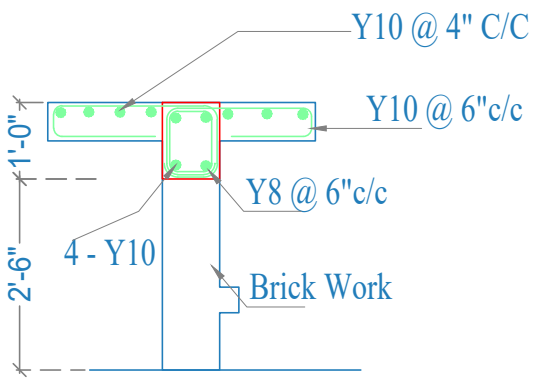

Notes:

1. Parapet beam should be merged with the intersection column
2. Execute in site with Elevation Photo

CL CEILING LIGHT

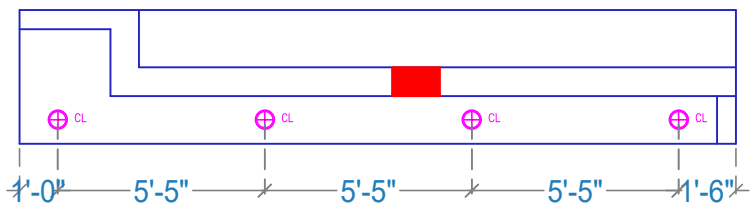

Electrical Layout of Projected Part

RK BUILDERS

ARCHITECTS, ENGINEERS & CONTRACTORS.
ARUMBAKKAM CHENNAI.

R. RAJESWAR B.E
044-43582429

REV.NO.	DESCRIPTION	DRAWN	CHECKED	APPROVED
--	--	Drwn / Drwn	Chkd / Chkd	Aprd / Aprd

REVISIONS

TITLE :
TERRACE FLOOR WORKING PLAN AND PROJECTED SLAB DETAILS

CLIENT NAME: Mr. MAHENDRAN

SITE : SALIGRAMAM

DRAWING No.
WP - 03

SHEET: 1 OF 1

	NAME	SIGN	DATE
DSGN	RR		21-05-2025
DRWN	AASIM		21-05-2025
CHKD	RR		21-05-2025
APPD	RR		21-05-2025

S E W N

SCALE 1:1

SIZE A3 REV A

RELEASED FOR ☐ PRELIMINARY ☐ TENDER ☐ APPROVAL ☑ GOOD FOR CONSTRUCTION