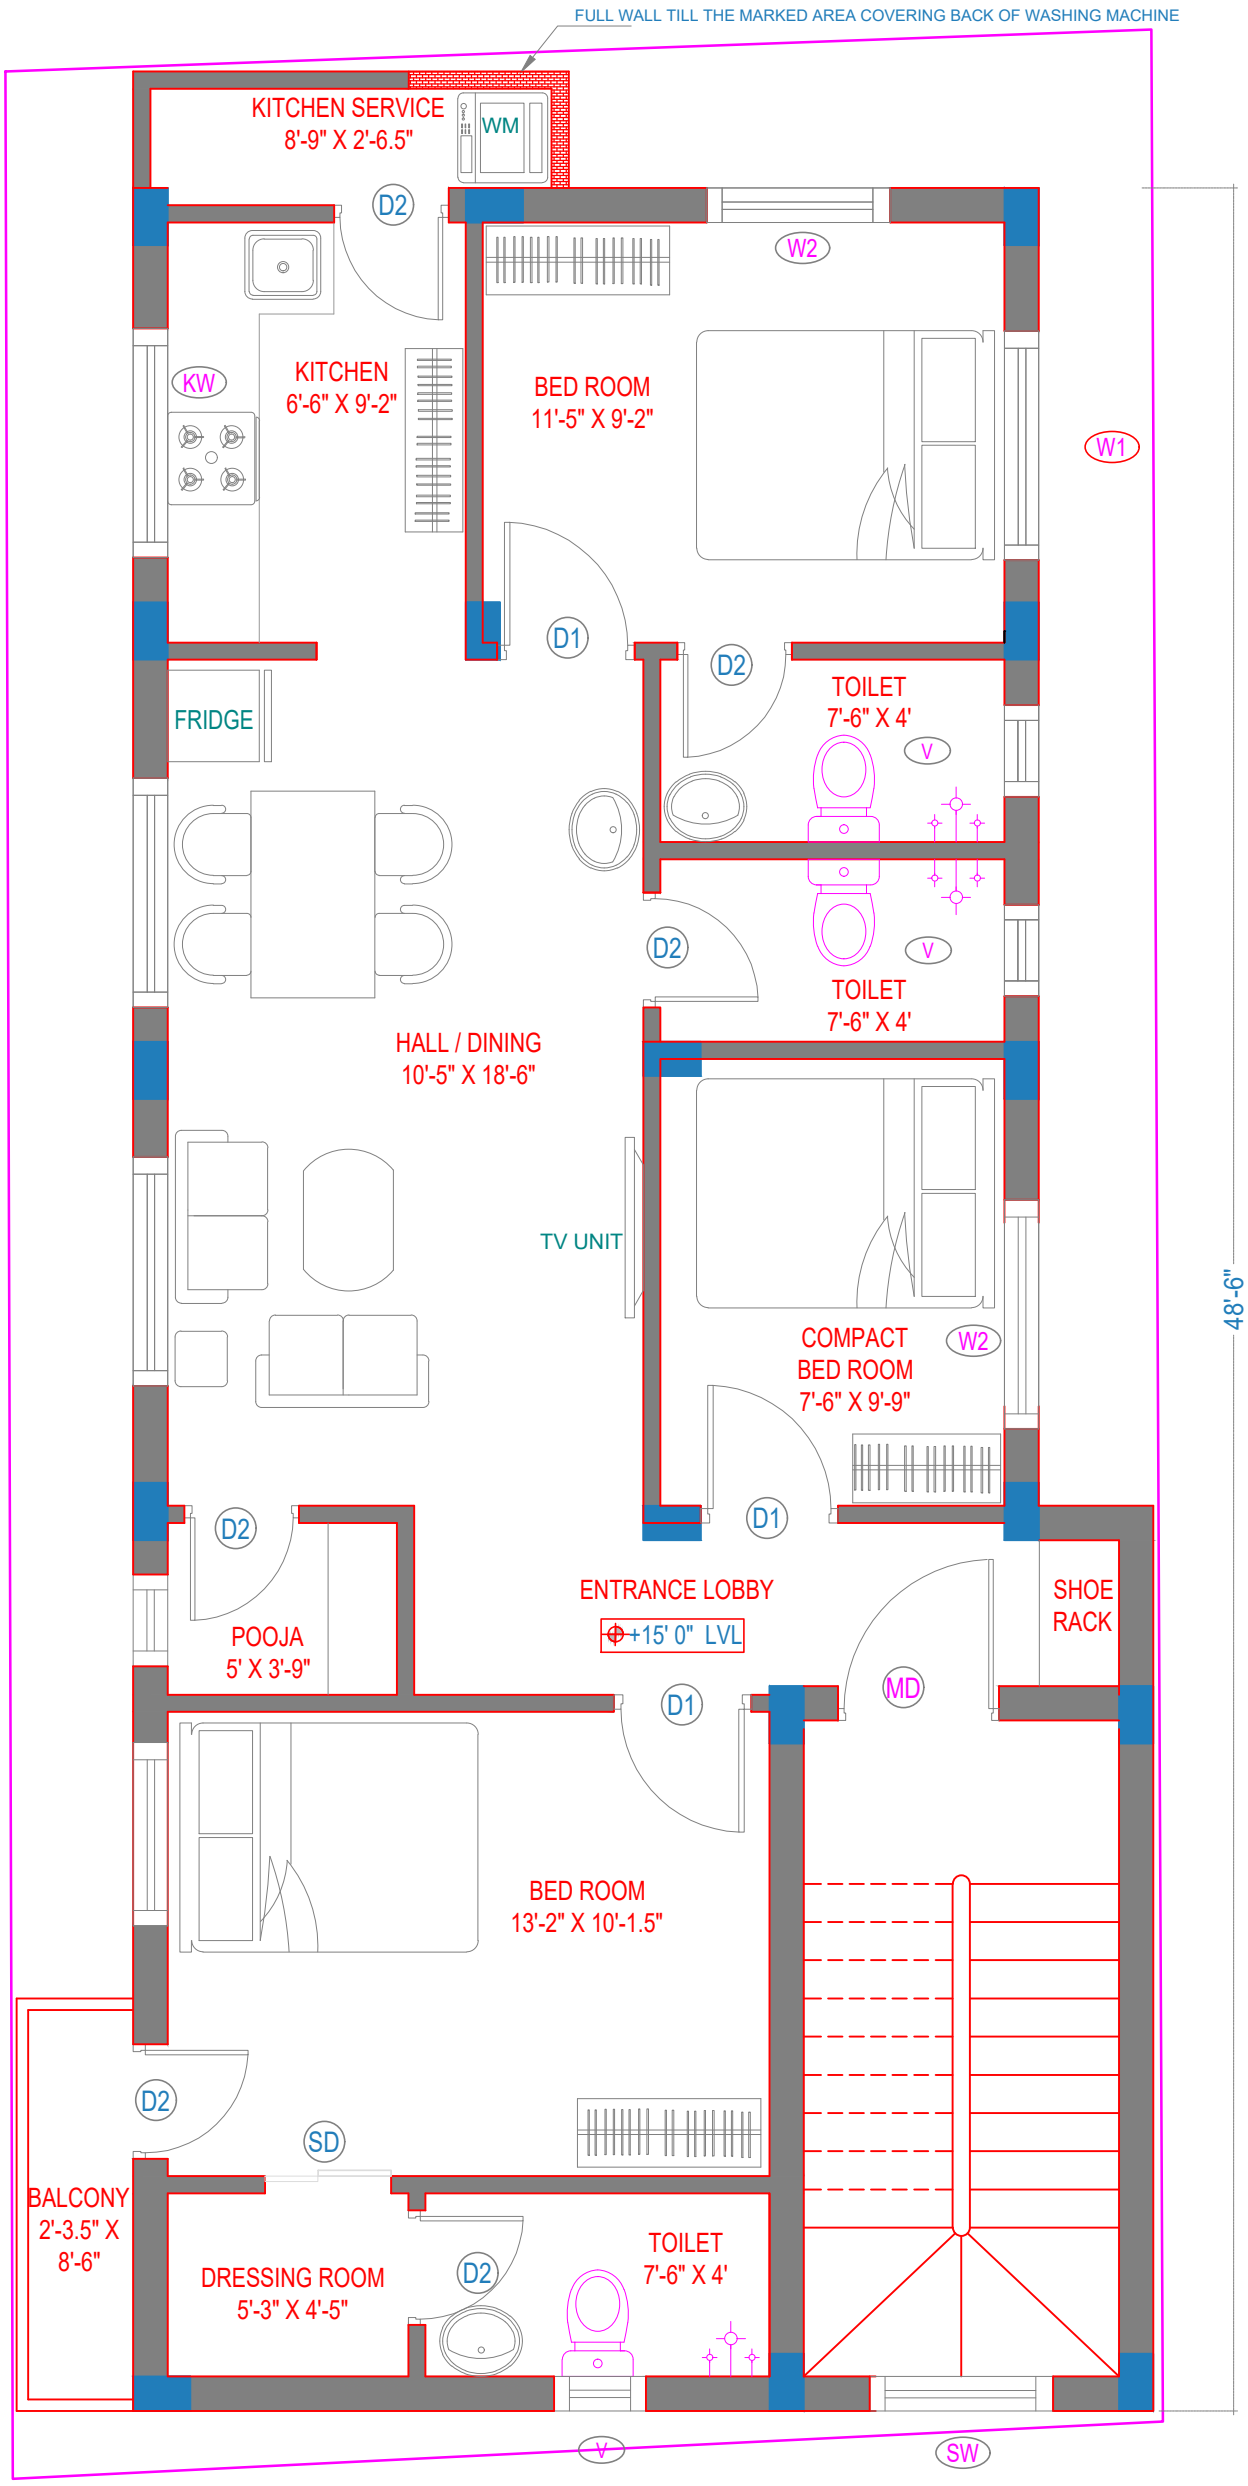


RK Builders
ENGINEERS & CONTRACTORS.
044-43582429

R. RAJESWAR B.E
ARCHITECTS,
ARUMBAKKAM

REV.NO.	DESCRIPTION	DRAWN	CHECKED	APPROVED
R 0	BALCONY SIZE CHANGED	AASIM 27-03-2024	RR 27-03-2024	RR 27-03-2024

REVISIONS

TITLE :
FIRST FLOOR PLAN

CLIENT NAME : Mr. NARENDRANATH

SITE : PORUR, CHENNAI

DRAWING No.
ARC-00-002

SHEET: 1 OF 1

	NAME	SIGN	DATE
DSGN	RR		25-03-2024
DRWN	AASIM		25-03-2024
CHKD	RR		25-03-2024
APPD	RR		25-03-2024

S E W N

SCALE 1:1

SIZE A3 | REV A

RELEASED FOR ☐ PRELIMINARY ☐ TENDER ☐ APPROVAL ☑ GOOD FOR CONSTRUCTION