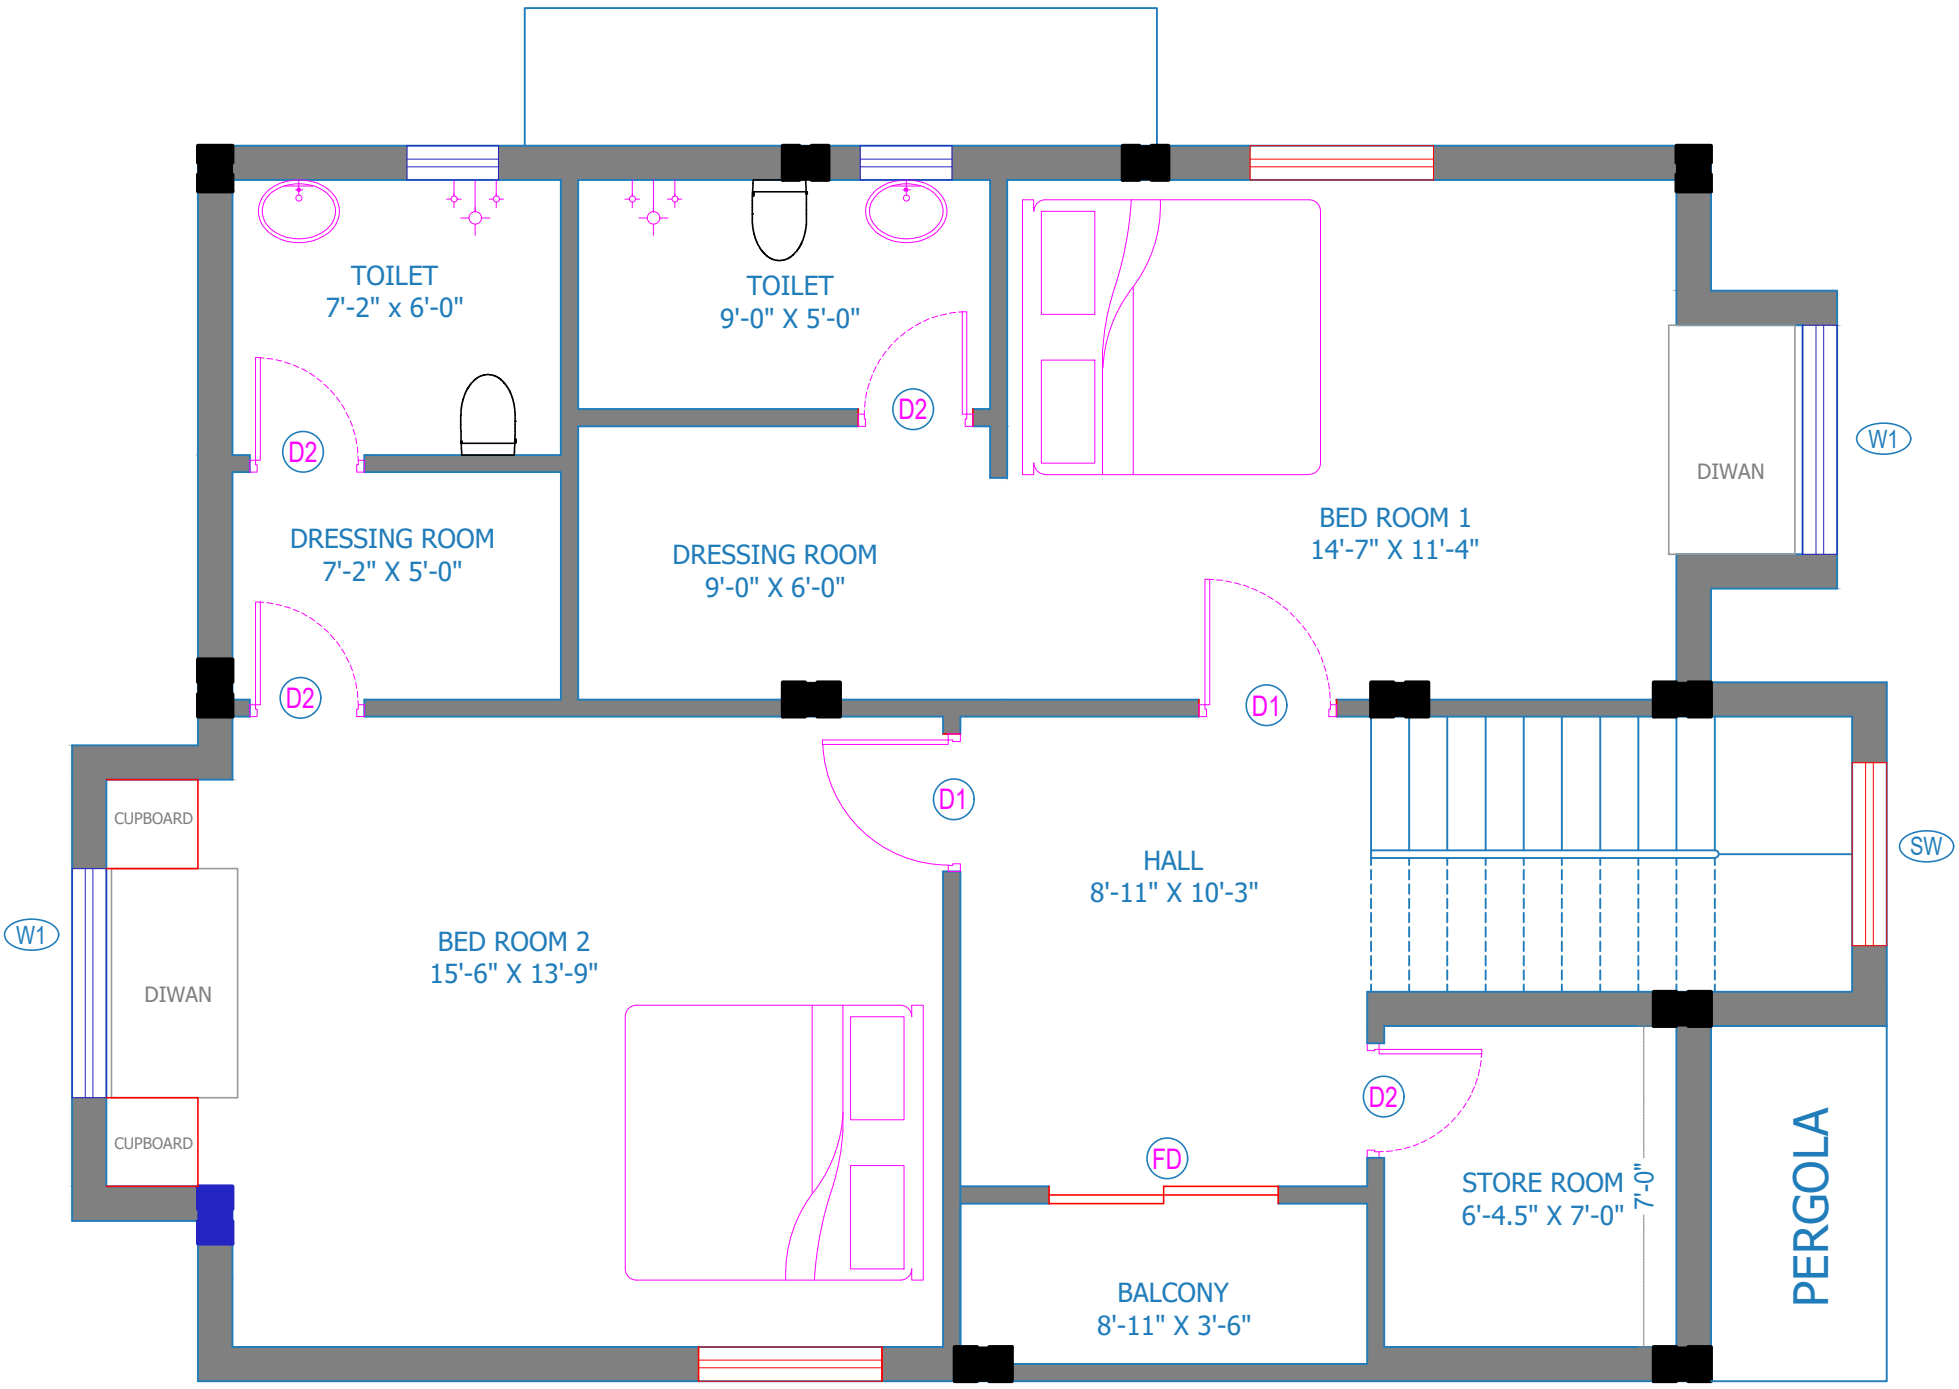

Second Floor Plan

NOTE : 1) Window height should be sill level to beam bottom
2) Height of the ventilation upto the beam bottom(Bathroom, Store room)

RK BUILDERS

ARCHITECTS, ENGINEERS
& CONTRACTORS.
ARUMBAKKAM CHENNAI.

R. RAJESWAR B.E
044-43582429

REV.NO.	DESCRIPTION	DRAWN	CHECKED	APPROVED
--	--	Drwn -	Chkd -	Aprd -

REVISIONS

TITLE :
SECOND FLOOR WORKING PLAN

CLIENT NAME: **Mrs. DEVAKI**

SITE : AYANAMBAKKAM

DRAWING No.
ARC-05 (REV 06-10-2025)

SHEET: 1 OF 1

	NAME	SIGN	DATE
DSGN	RR		05-08-2025
DRWN	RAJA		05-08-2025
CHKD	RR		05-08-2025
APPD	RR		05-08-2025

SCALE 1:1

SIZE A3 | REV A

RELEASED FOR ☐ PRELIMINARY ☐ TENDER ☐ APPROVAL ☑ GOOD FOR CONSTRUCTION