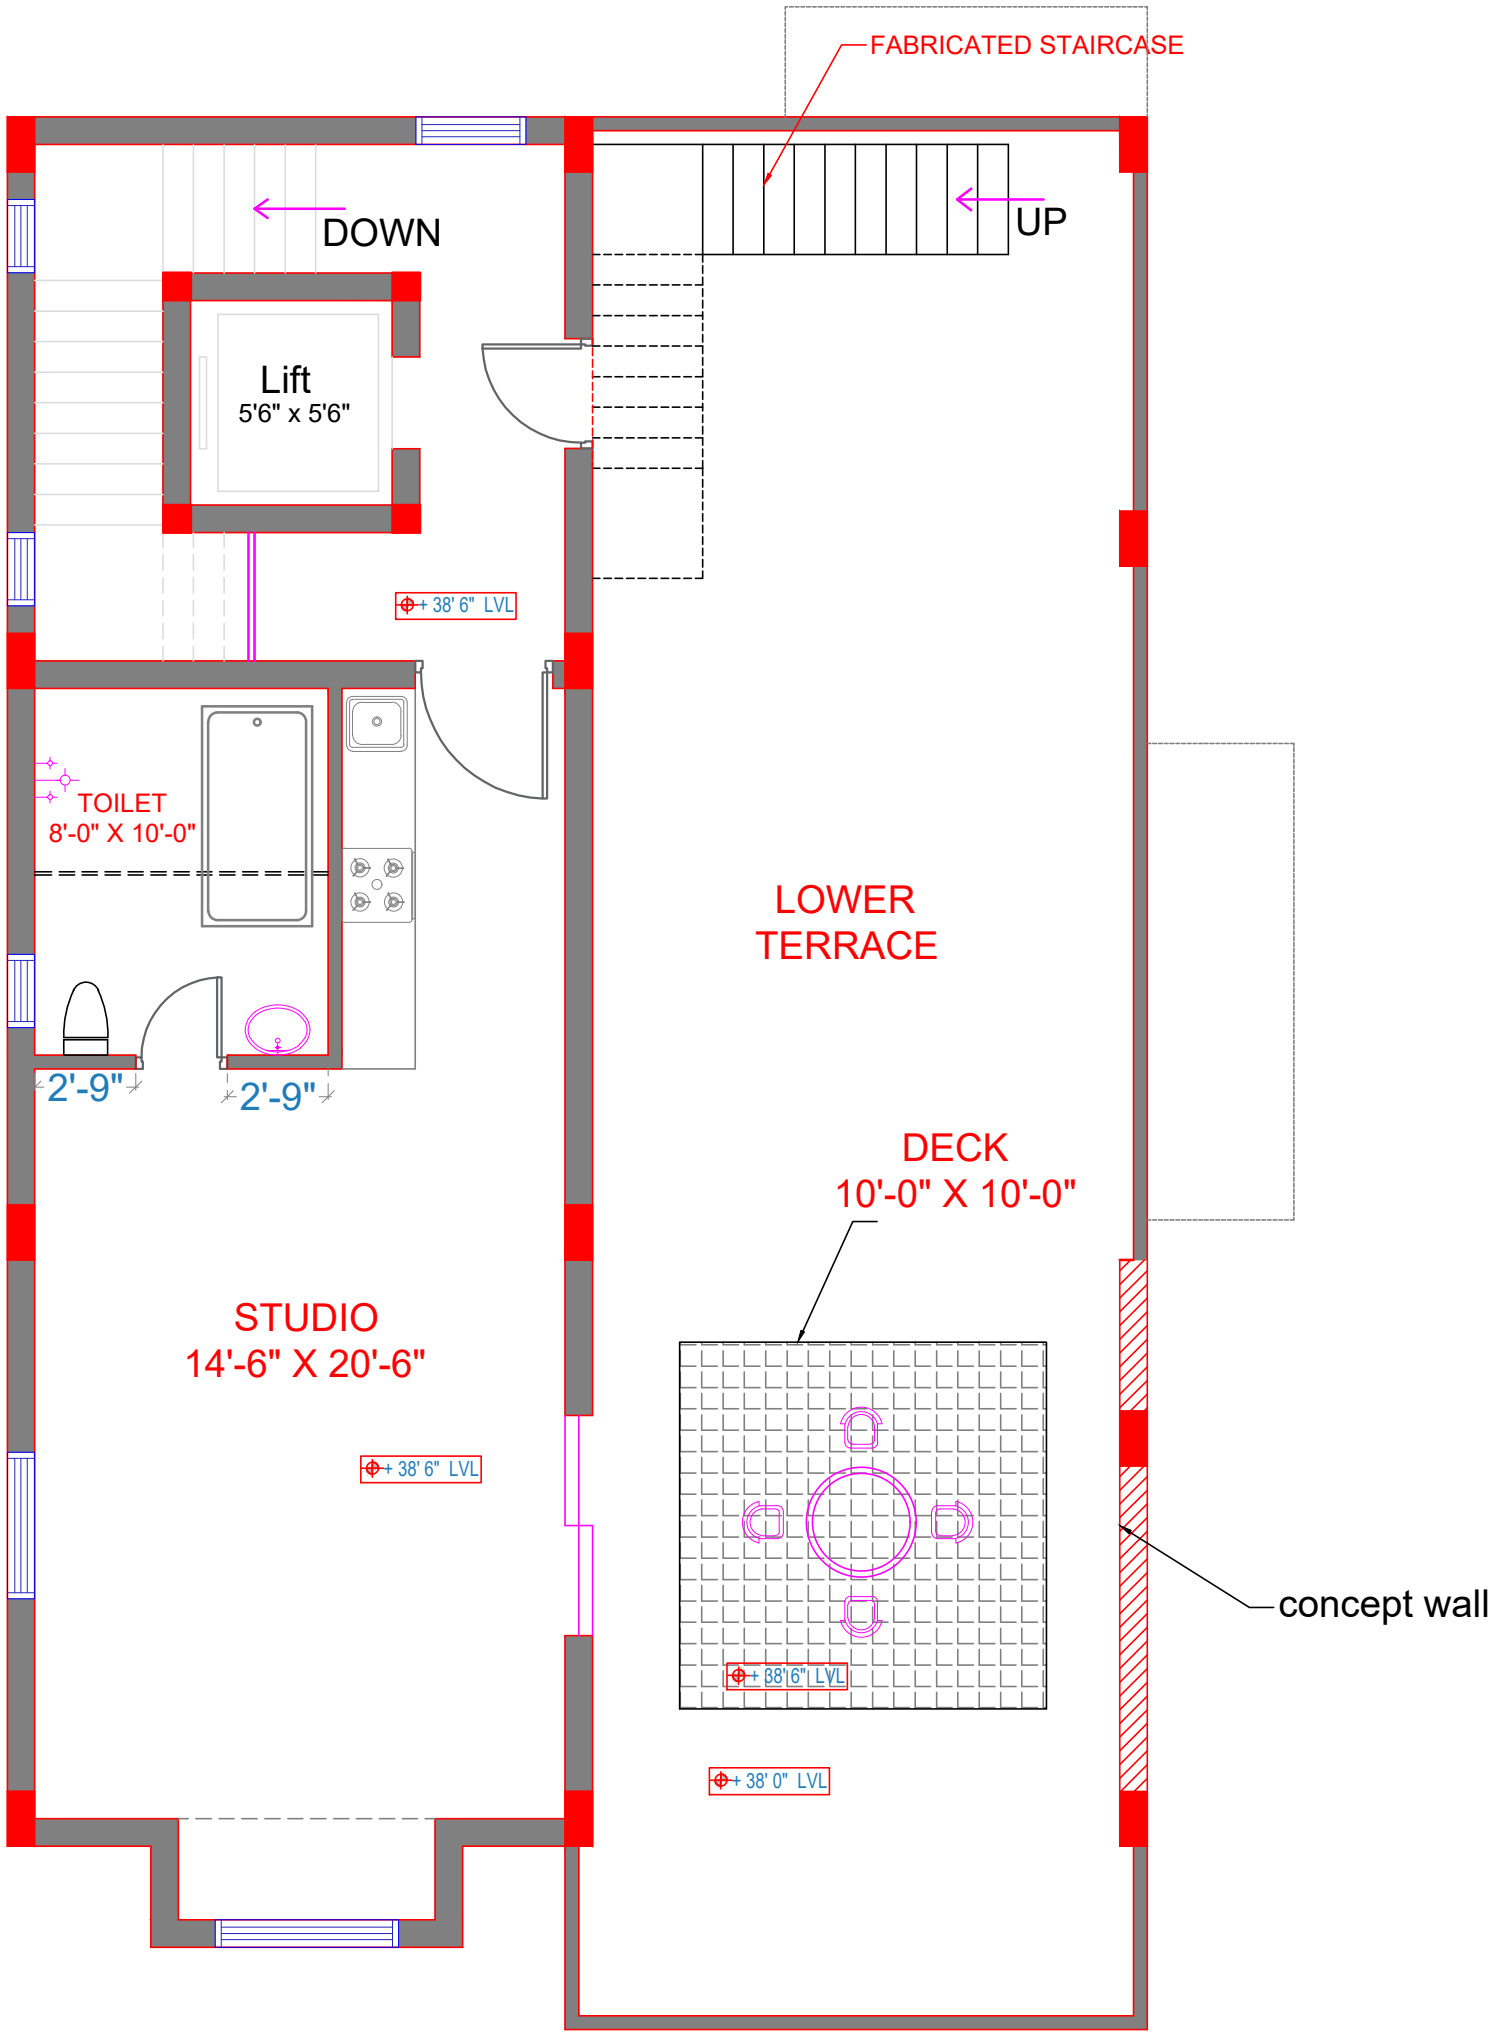

RK BUILDERS
ENGINEERS & CONTRACTORS.
044-35043097

R. RAJESWAR B.E
ARCHITECTS,
ARUMBAKKAM

REV.NO.	DESCRIPTION	DRAWN	CHECKED	APPROVED
--	--	Drwn / Drwn	Chkd / Chkd	Aprd / Aprd

REVISIONS

TITLE :
THIRD FLOOR / LOWER TERRACE PLAN

CLIENT NAME : Mr. GANESH

SITE : THIRUMAZHISAI, CHENNAI.

DRAWING No.
REV 1 (07-07-2026)

SHEET: 1 OF 1

	NAME	SIGN	DATE
DSGN	RR		30-06-2026
DRWN	JAI		30-06-2026
CHKD	RR		30-06-2026
APPD	RR		30-06-2026

N W E S

SCALE 1:1

SIZE A3 | REV A

RELEASED FOR ☑ PRELIMINARY ☐ TENDER ☐ APPROVAL ☐ GOOD FOR CONSTRUCTION