


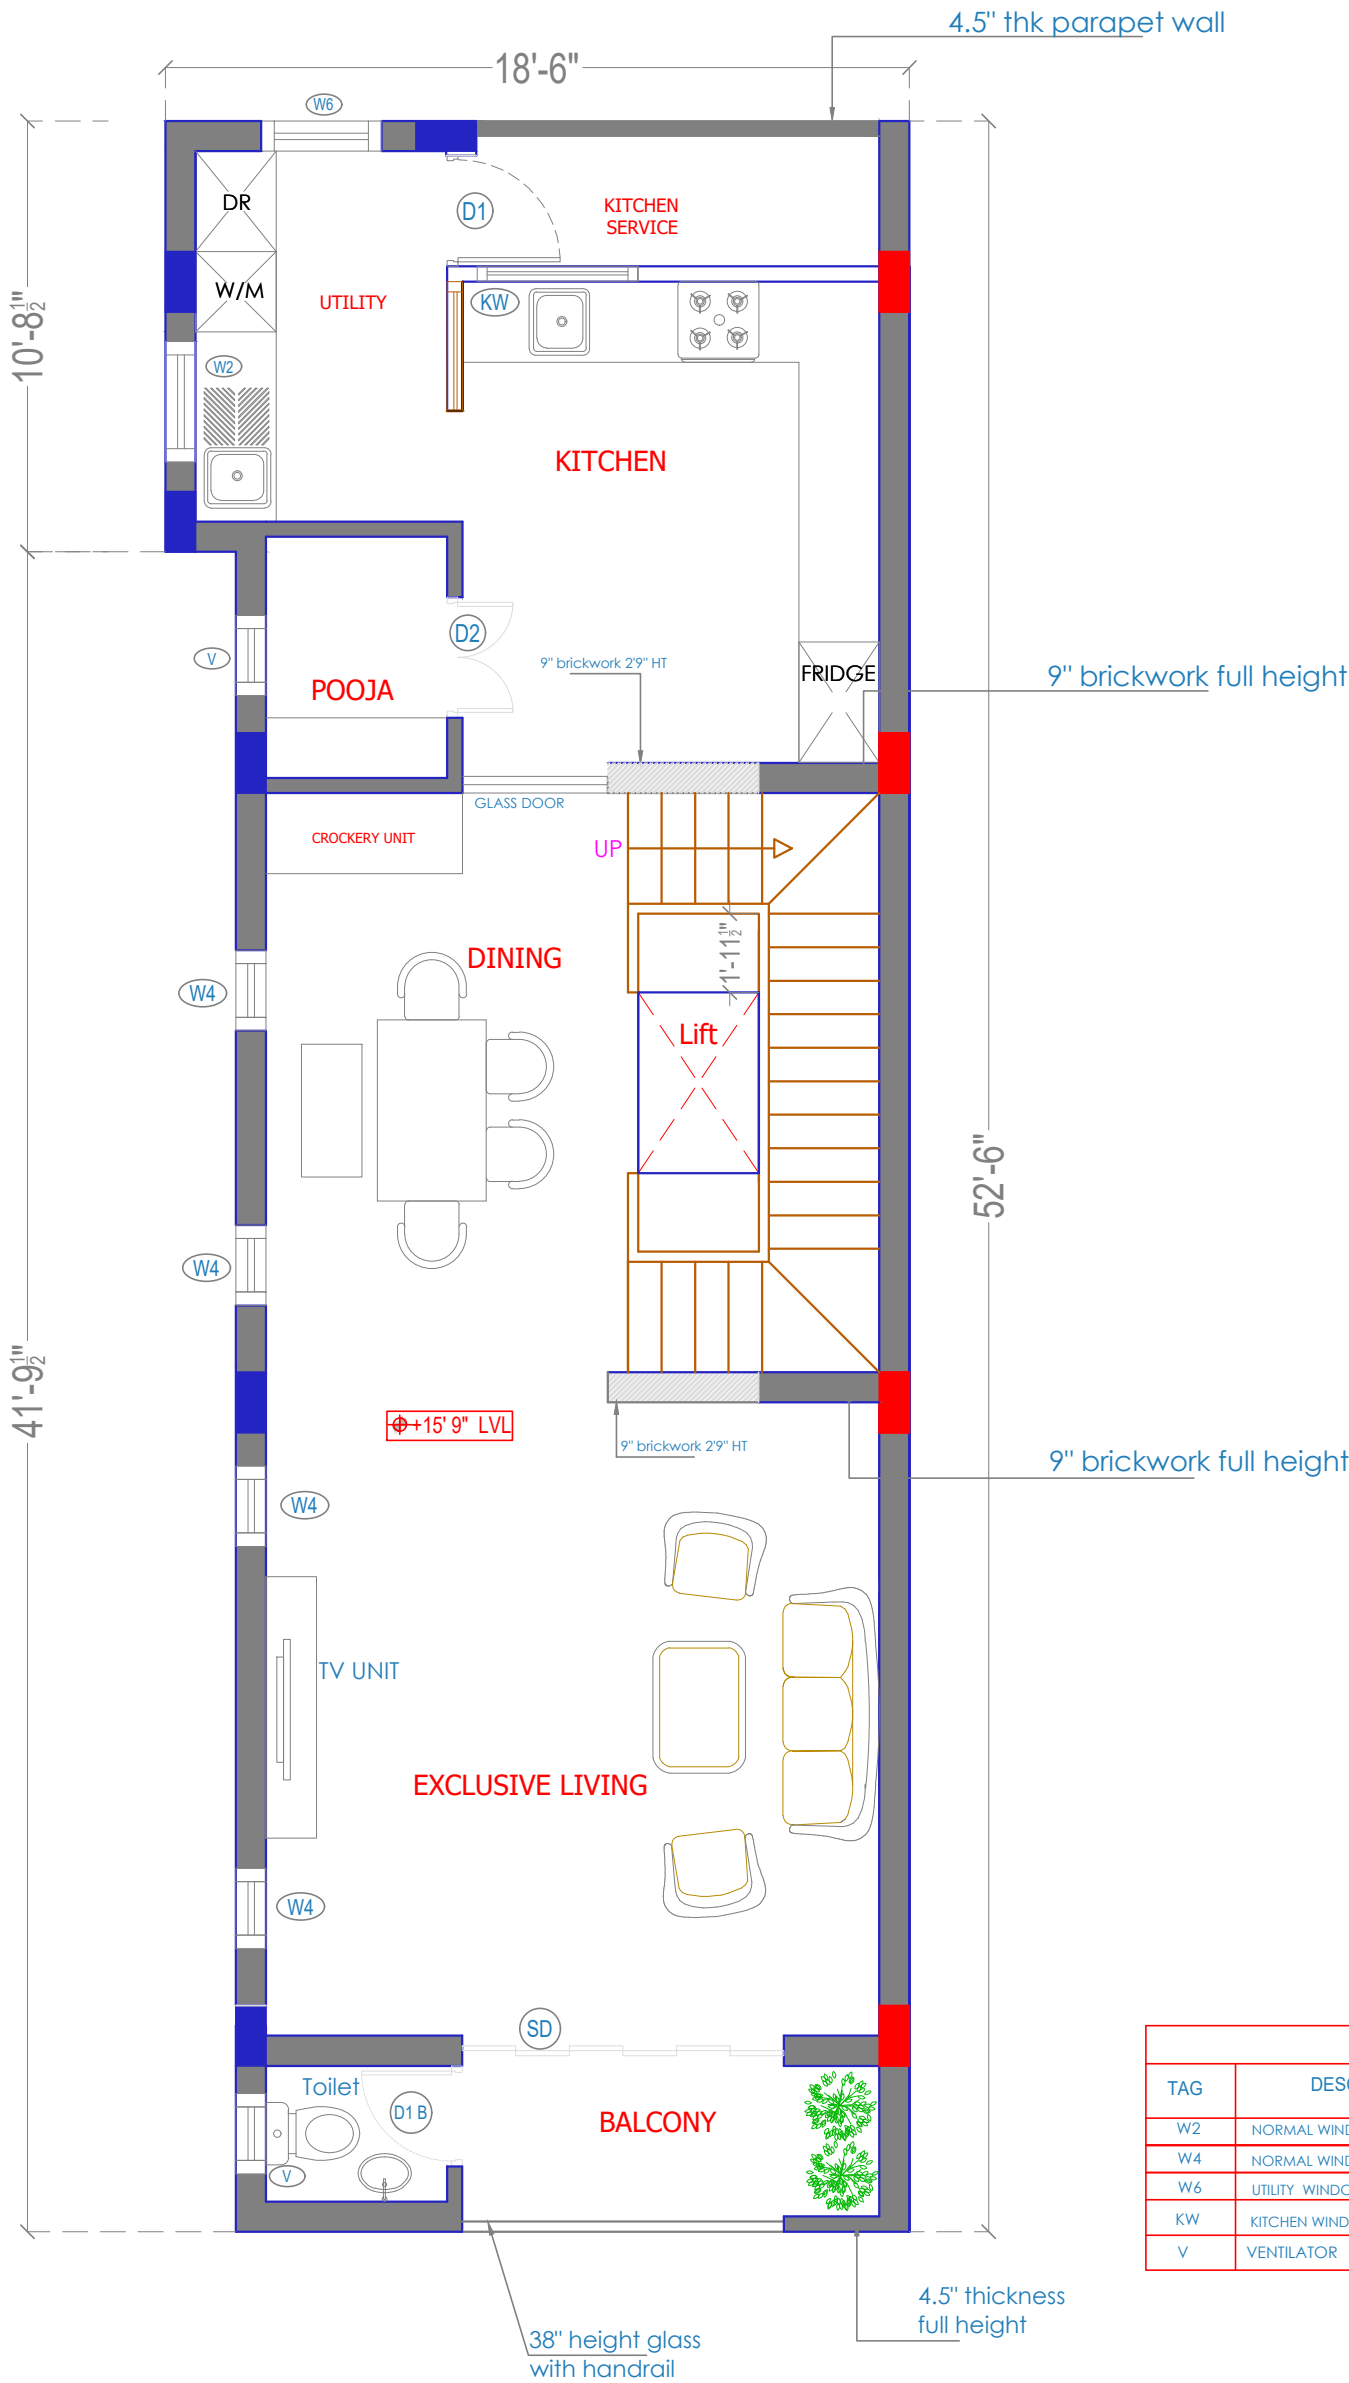

SCHEDULE OF JOINERY-WINDOWS				
TAG	DESCRIPTION	SIZE	LINTEL HEIGHT	SILL HEIGHT
W2	NORMAL WINDOW	3'-0"X4'-0"	LINTEL HT - 8'-1"	SILL HT - 4'-0"
W4	NORMAL WINDOW	2'-0"X7'-3"	LINTEL HT - 8'-1"	SILL HT - 0'-9"
W6	UTILITY WINDOW	3'-0"X4'-0"	LINTEL HT - 8'-1"	SILL HT - 4'-0"
KW	KITCHEN WINDOW	4'-0"X4'-0"	LINTEL HT - 8'-1"	SILL HT - 4'-0"
V	VENTILATOR	2'-0"X2'-6"	LINTEL HT - 8'-1"	SILL HT - 5'-6"



RK BUILDERS

ARCHITECTS, ENGINEERS & CONTRACTORS.
ARUMBAKKAM 044-43582429 CHENNAI.

R. RAJESWAR B.E ARCHITECT
ARUMBAKKAM

TITLE :
FIRST FLOOR WORKING PLAN (REVISION)

CLIENT NAME : DR.RAMESH KUMAR

SITE : ARUMBAKKAM

DRAWING No.

ARC-00-002

Dsgn

Dsgn -

SHEET: 1 OF 1

RELEASED FOR

☐ PRELIMINARY

☐ TENDER

☐ APPROVAL



GOOD FOR CONSTRUCTION

	NAME	SIGN	DATE
DSGN	RR		12-12-2023
DRWN	RAJ.G		12-12-2023
CHKD	RR		12-12-2023
APPD	RR		12-12-2023



SCALE

1:1

SIZE

A3

REV

1