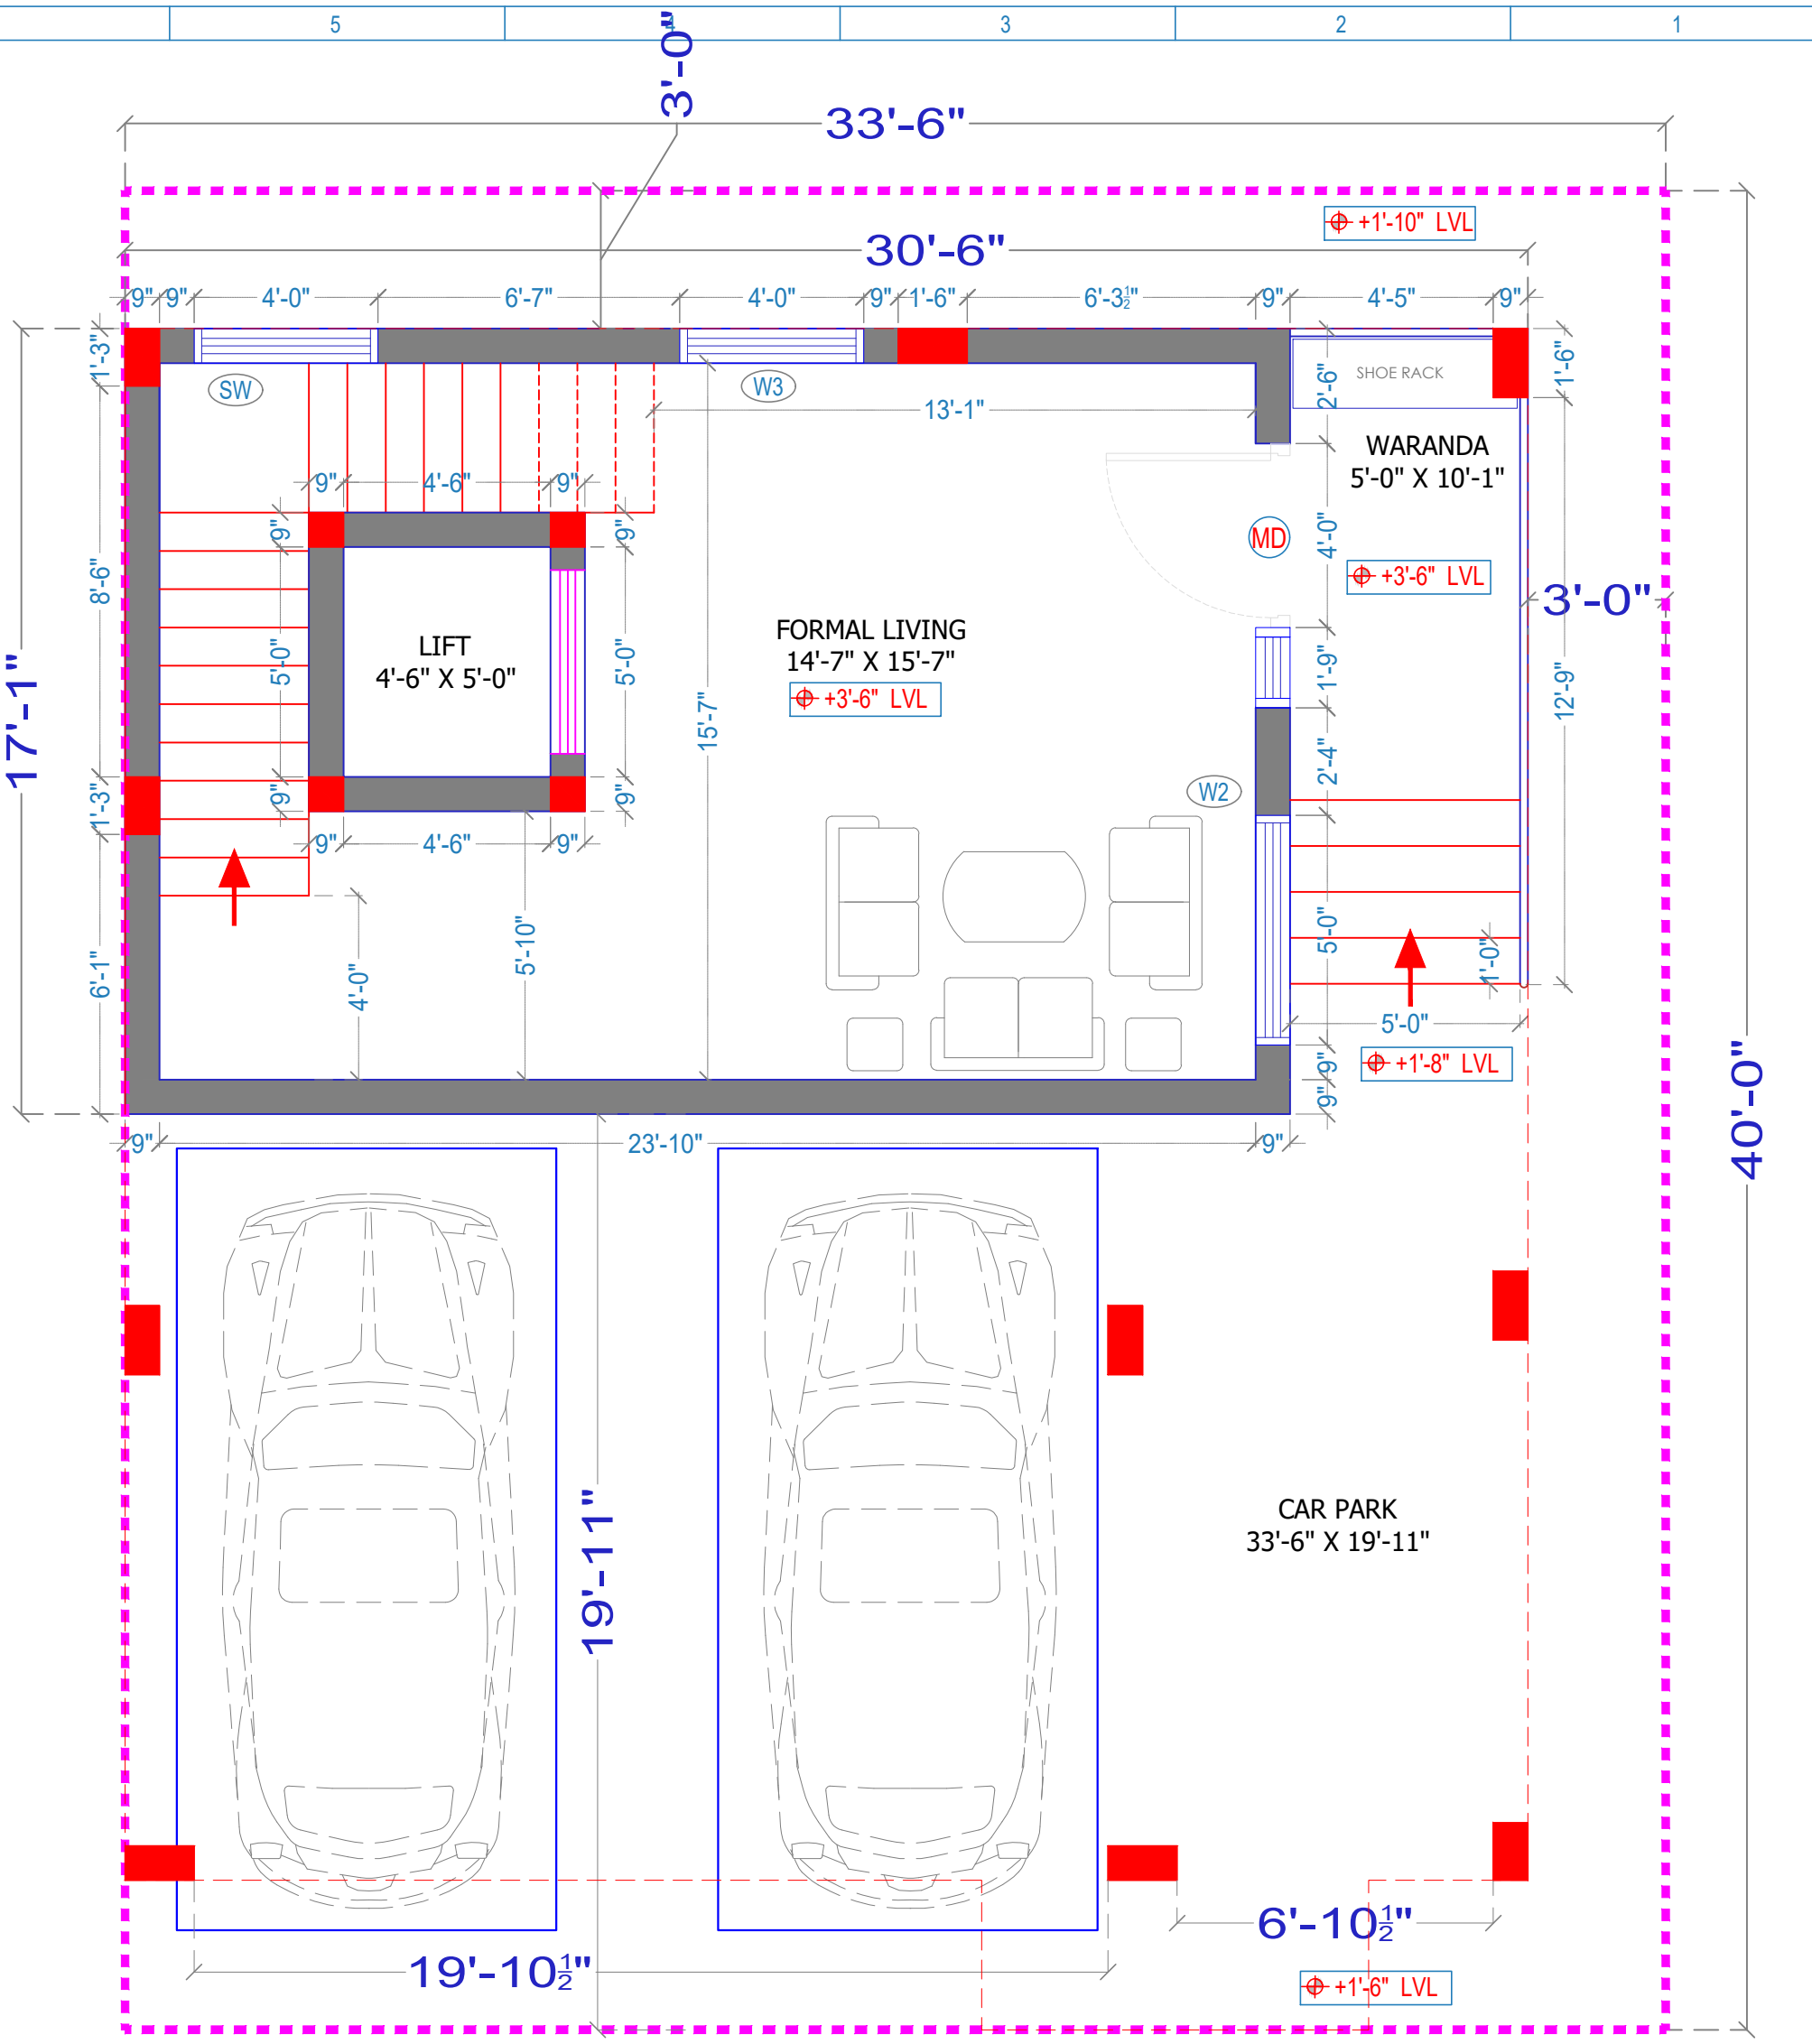


SCHEDULE OF JOINERY:-

TYPE	DESCRIPTION	SIZE	LINTEL
MD	MAIN DOOR	4'0" X 7'0"	7'
W2	WINDOW	5'0" X 4'0"	7'
W3	WINDOW	4'0" X 4'0"	7'
KW	KITCHEN WINDOW	4'0" X 3'0"	7'
SW	STAIRCASE WINDOW	4'0" X 4'0"	BEAM BOTTOM

GROUND FLOOR ROOF AREA = 1056.7 SFT

RK BUILDERS

ARCHITECTS, ENGINEERS & CONTRACTORS.
ARUMBAKKAM CHENNAI.

R. RAJESWAR B.E
044-43582429

REV.NO.	DESCRIPTION	DRAWN	CHECKED	APPROVED
--	--	Drwn	Chkd	Aprd
		Drwn	Chkd	Aprd

REVISIONS

TITLE :
SITE / GROUND FLOOR WORKING PLAN

CLIENT NAME: **Mr. SATISH**

SITE : MADAMBAKKAM, CHENNAI.

DRAWING No.
WP - 01

SHEET: 1 OF 1

	NAME	SIGN	DATE
DSGN	RR		31-01-2025
DRWN	AASIM		31-01-2025
CHKD	RR		31-01-2025
APPD	RR		31-01-2025

SCALE 1:1

SIZE A3 | REV A

RELEASED FOR ☑ PRELIMINARY ☐ TENDER ☐ APPROVAL ☐ GOOD FOR CONSTRUCTION