


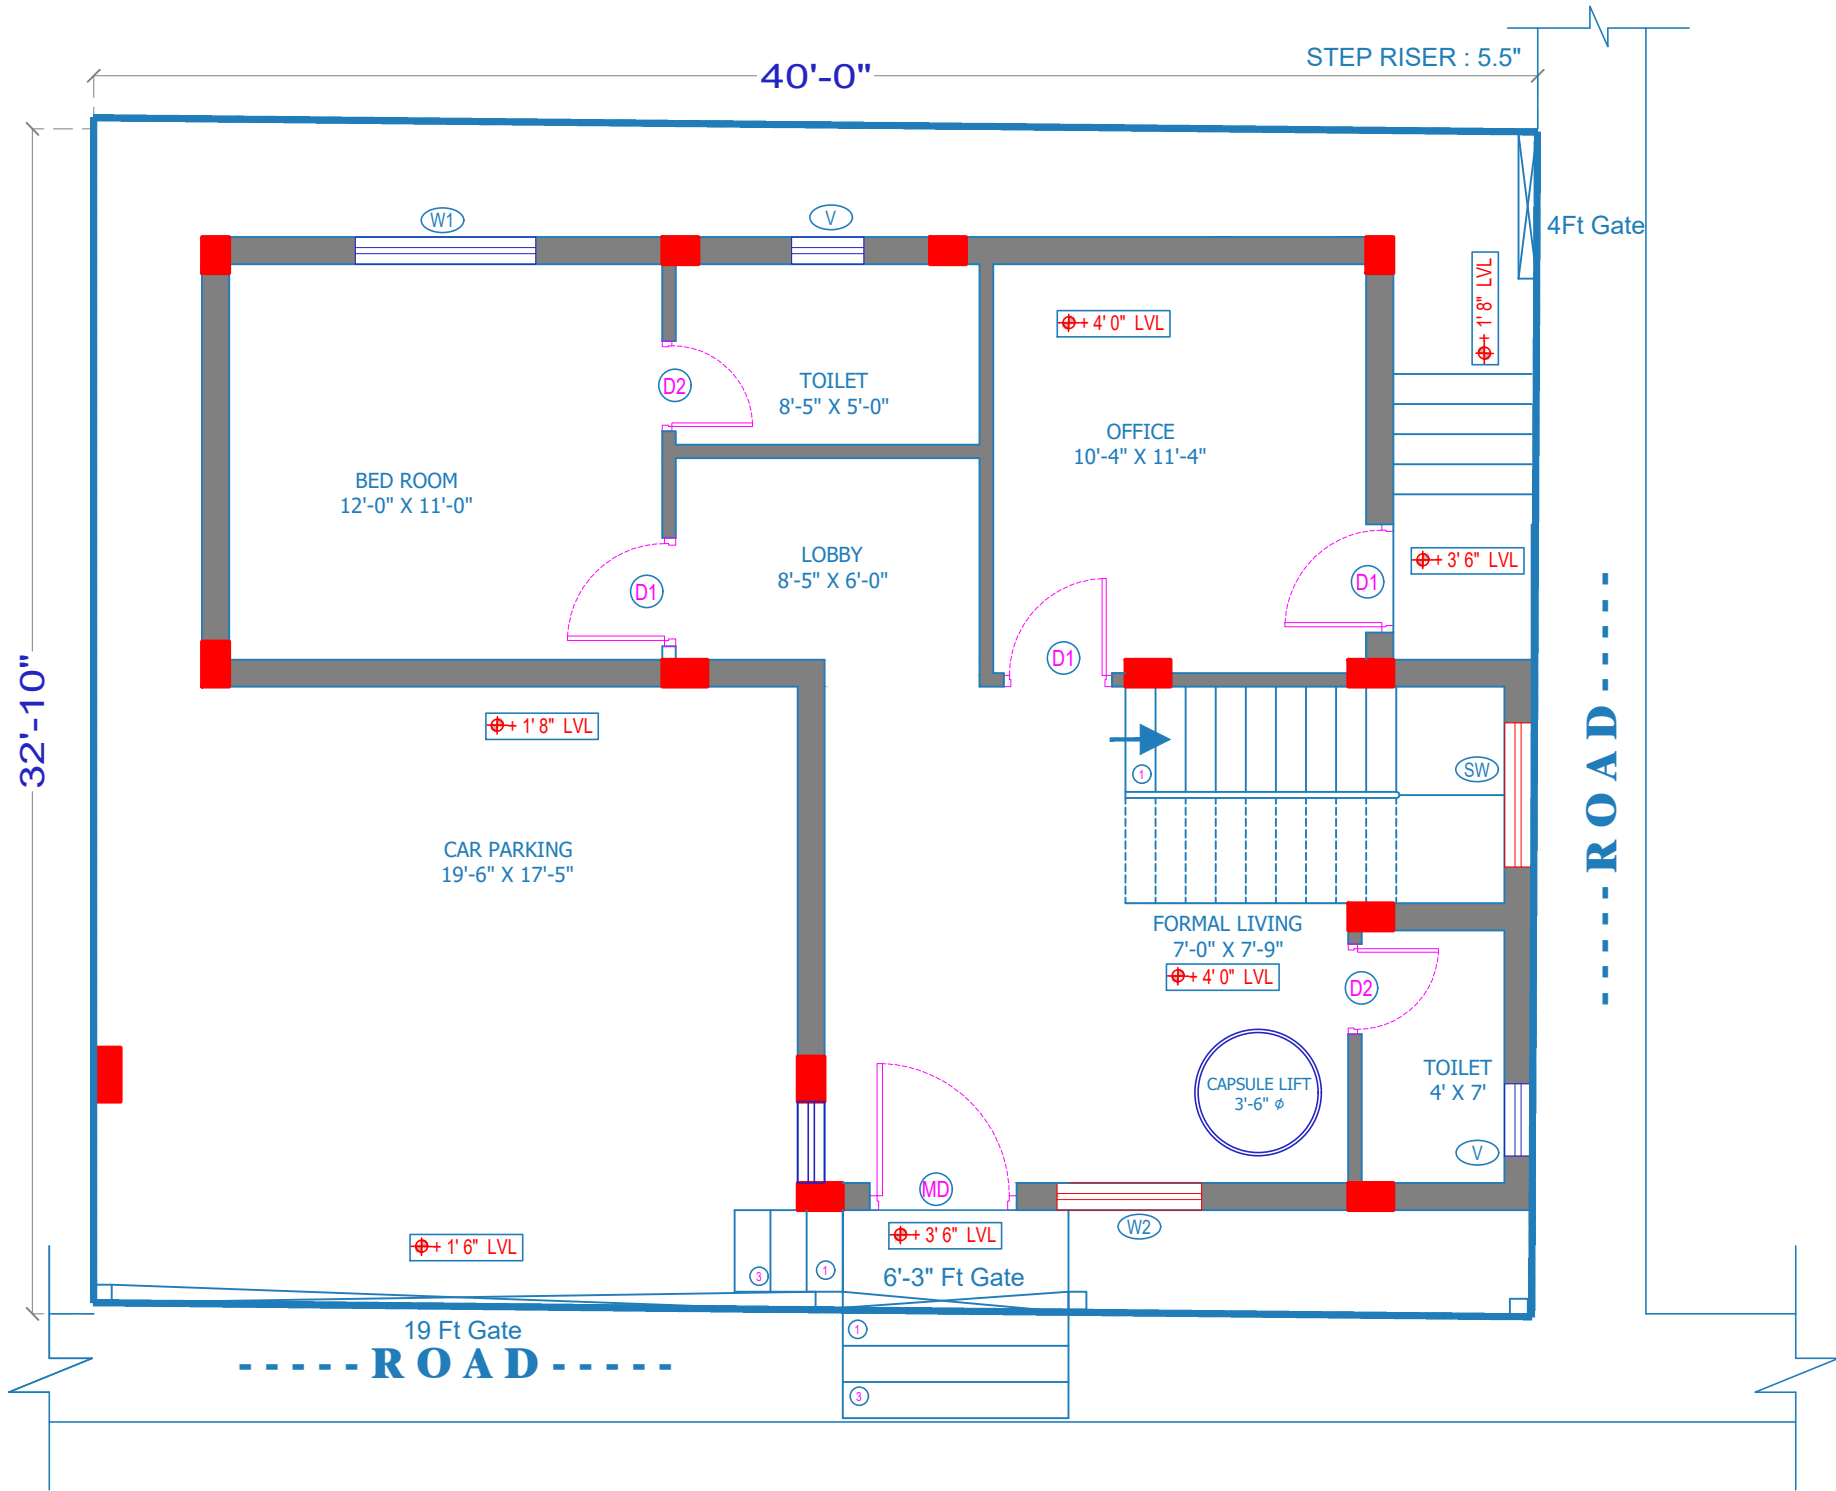

ARCHITECTS, ENGINEERS
& CONTRACTORS.
ARUMBAKKAM CHENNAI.

R. RAJESWAR B.E
044-43582429

TITLE :
GROUND FLOOR WORKING PLAN

CLIENT NAME: **Mrs. DEVAKI**

SITE : AYANAMBAKKAM

DRAWING No.
ARC-01 (REVISED-25-08-2025)

SHEET: 1 OF 1

REV.NO.	DESCRIPTION	DRAWN	CHECKED	APPROVED
1				
2				
3				
4				
5				

RELEASED FOR

☐ PRELIMINARY

☐ TENDER

☐ APPROVAL

☒ GOOD FOR CONSTRUCTION

DSGN	NAME	SIGN	DATE
DRWN	RR		28-07-2025
CHKD	AASIM		28-07-2025
APPD	RR		28-07-2025



SCALE

1:1

SIZE
A3

REV
A