


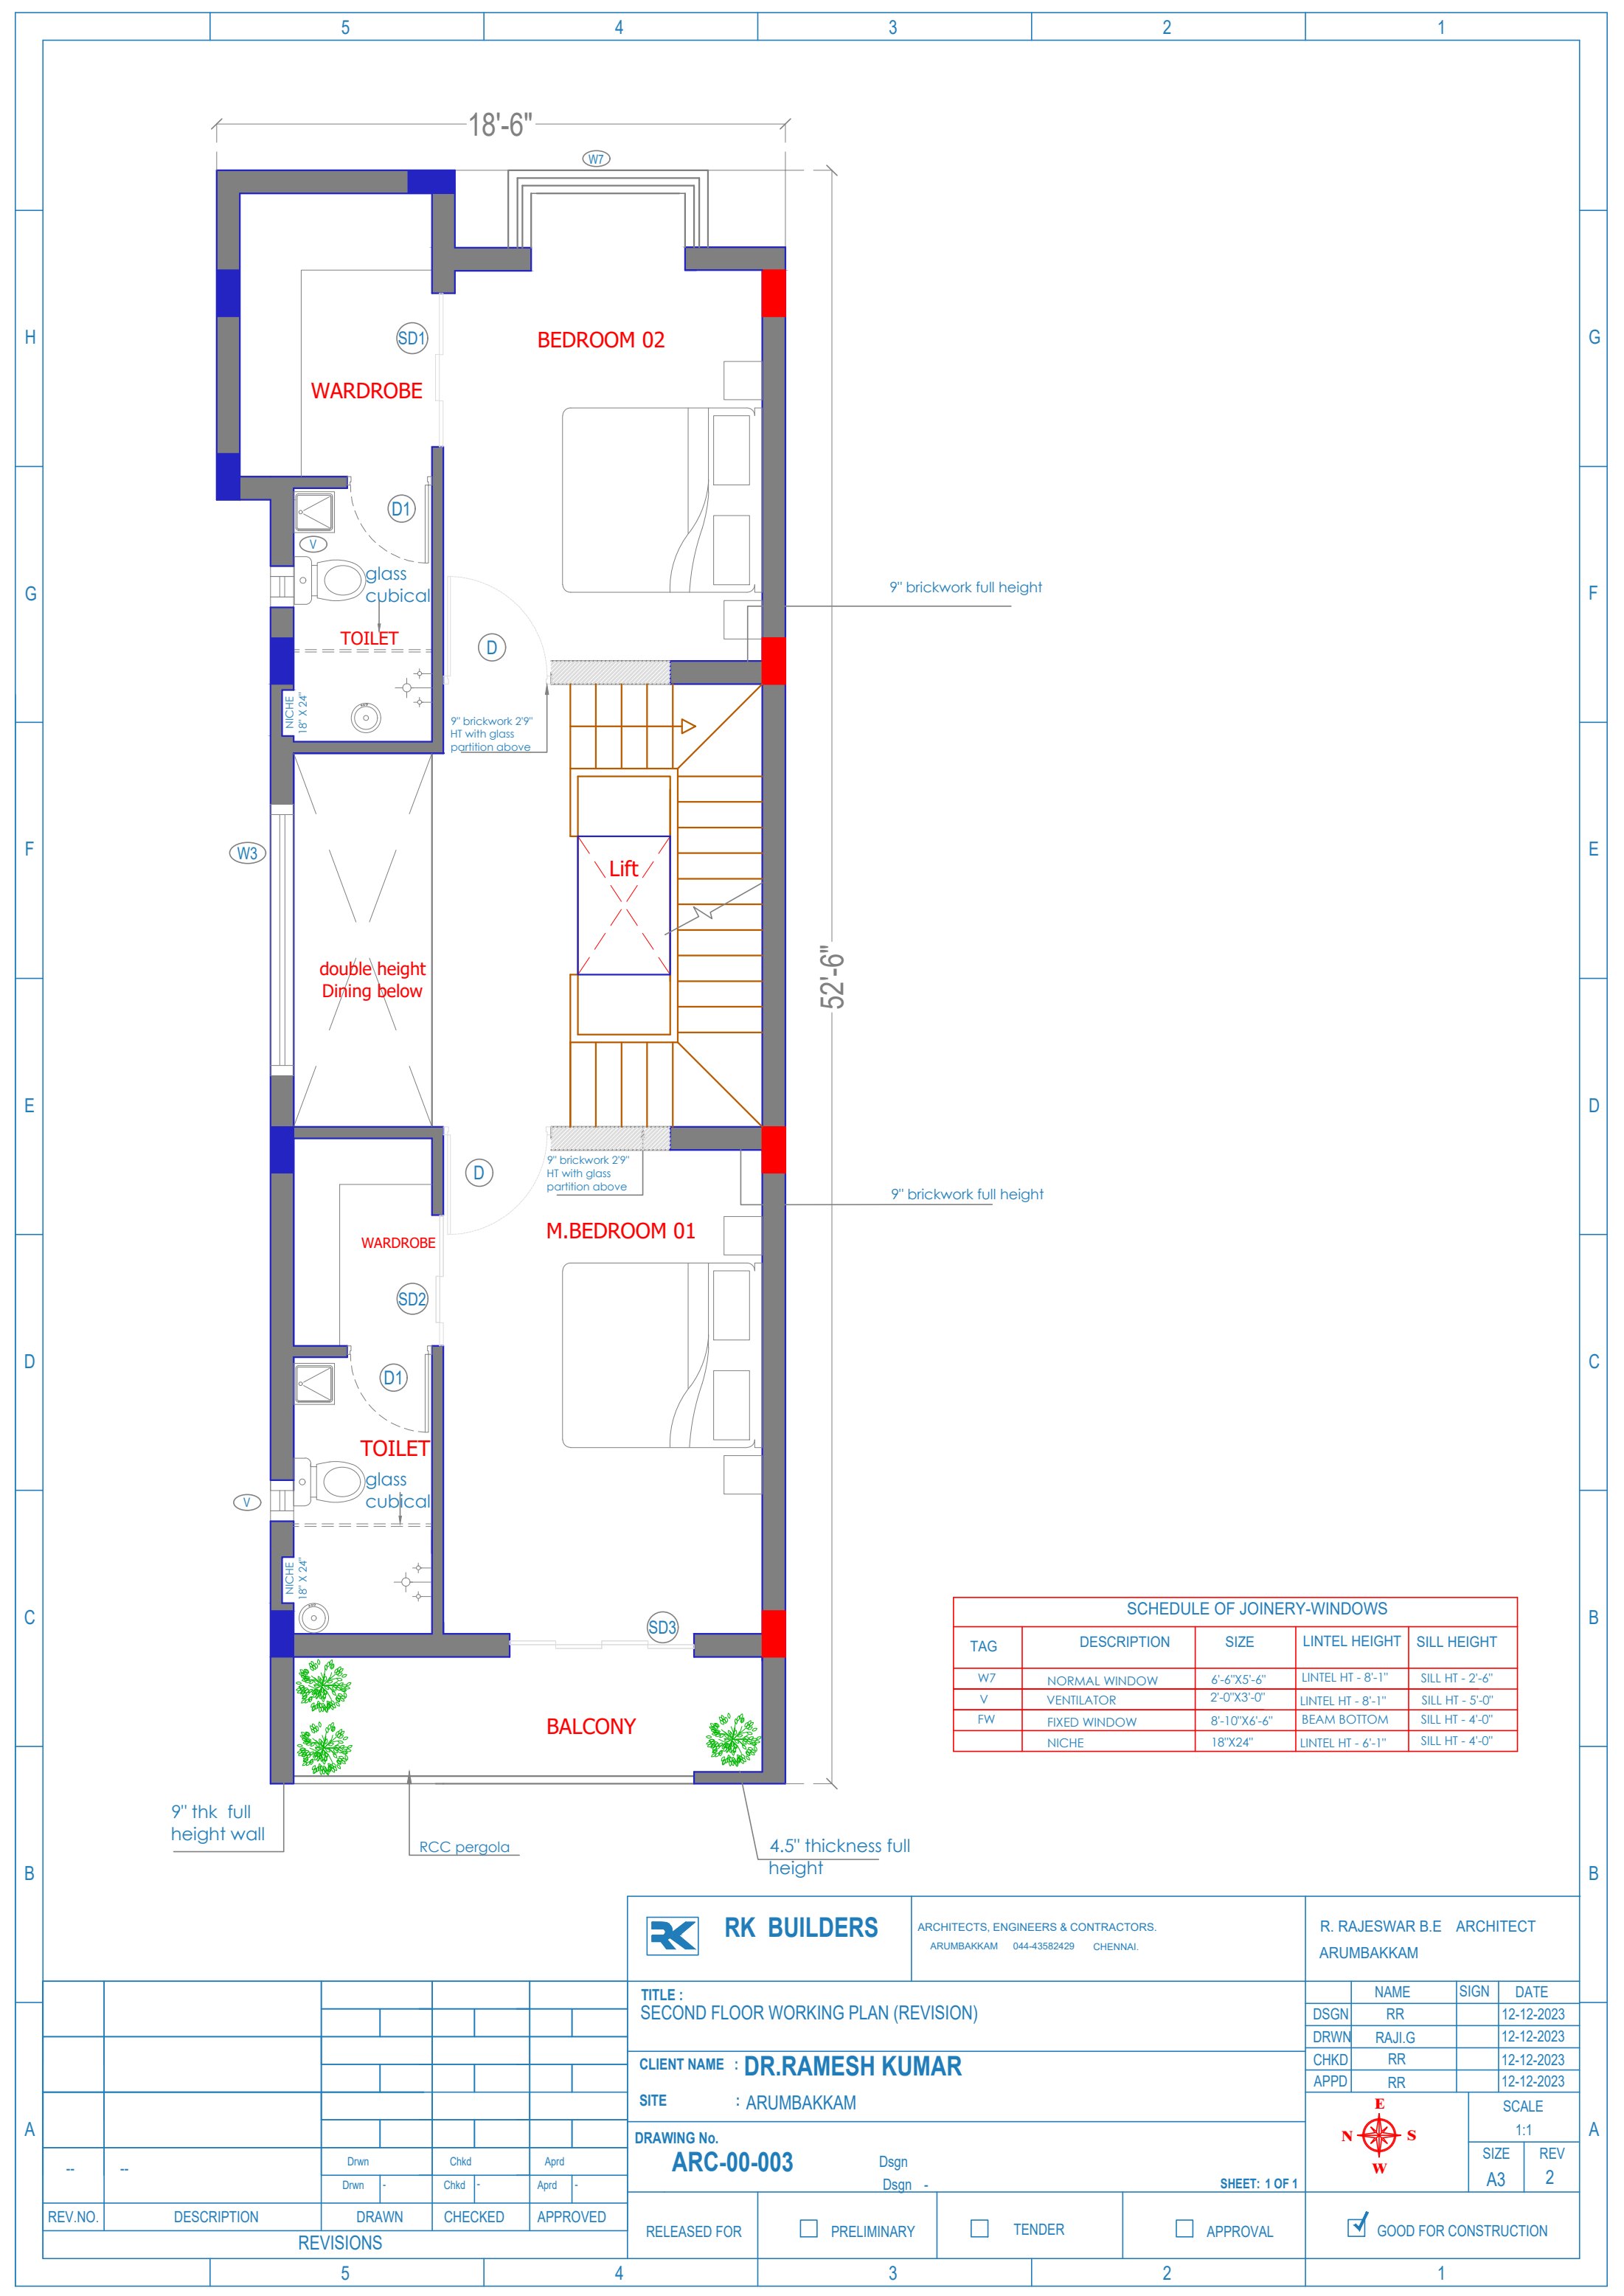

RK BUILDERS

ARCHITECTS, ENGINEERS & CONTRACTORS.
ARUMBAKKAM 044-43582429 CHENNAI.

R. RAJESWAR B.E ARCHITECT
ARUMBAKKAM

TITLE :
SECOND FLOOR WORKING PLAN (REVISION)

CLIENT NAME : DR.RAMESH KUMAR

SITE : ARUMBAKKAM

DRAWING No.

ARC-00-003

Dsgn

Dsgn -

SHEET: 1 OF 1

RELEASED FOR

☐ PRELIMINARY

☐ TENDER

☐ APPROVAL



GOOD FOR CONSTRUCTION



SCALE

1:1

SIZE

A3

REV

2

REV.NO.	DESCRIPTION	DRAWN	CHECKED	APPROVED
		Drwn	Chkd	Aprd
		Drwn -	Chkd -	Aprd -