


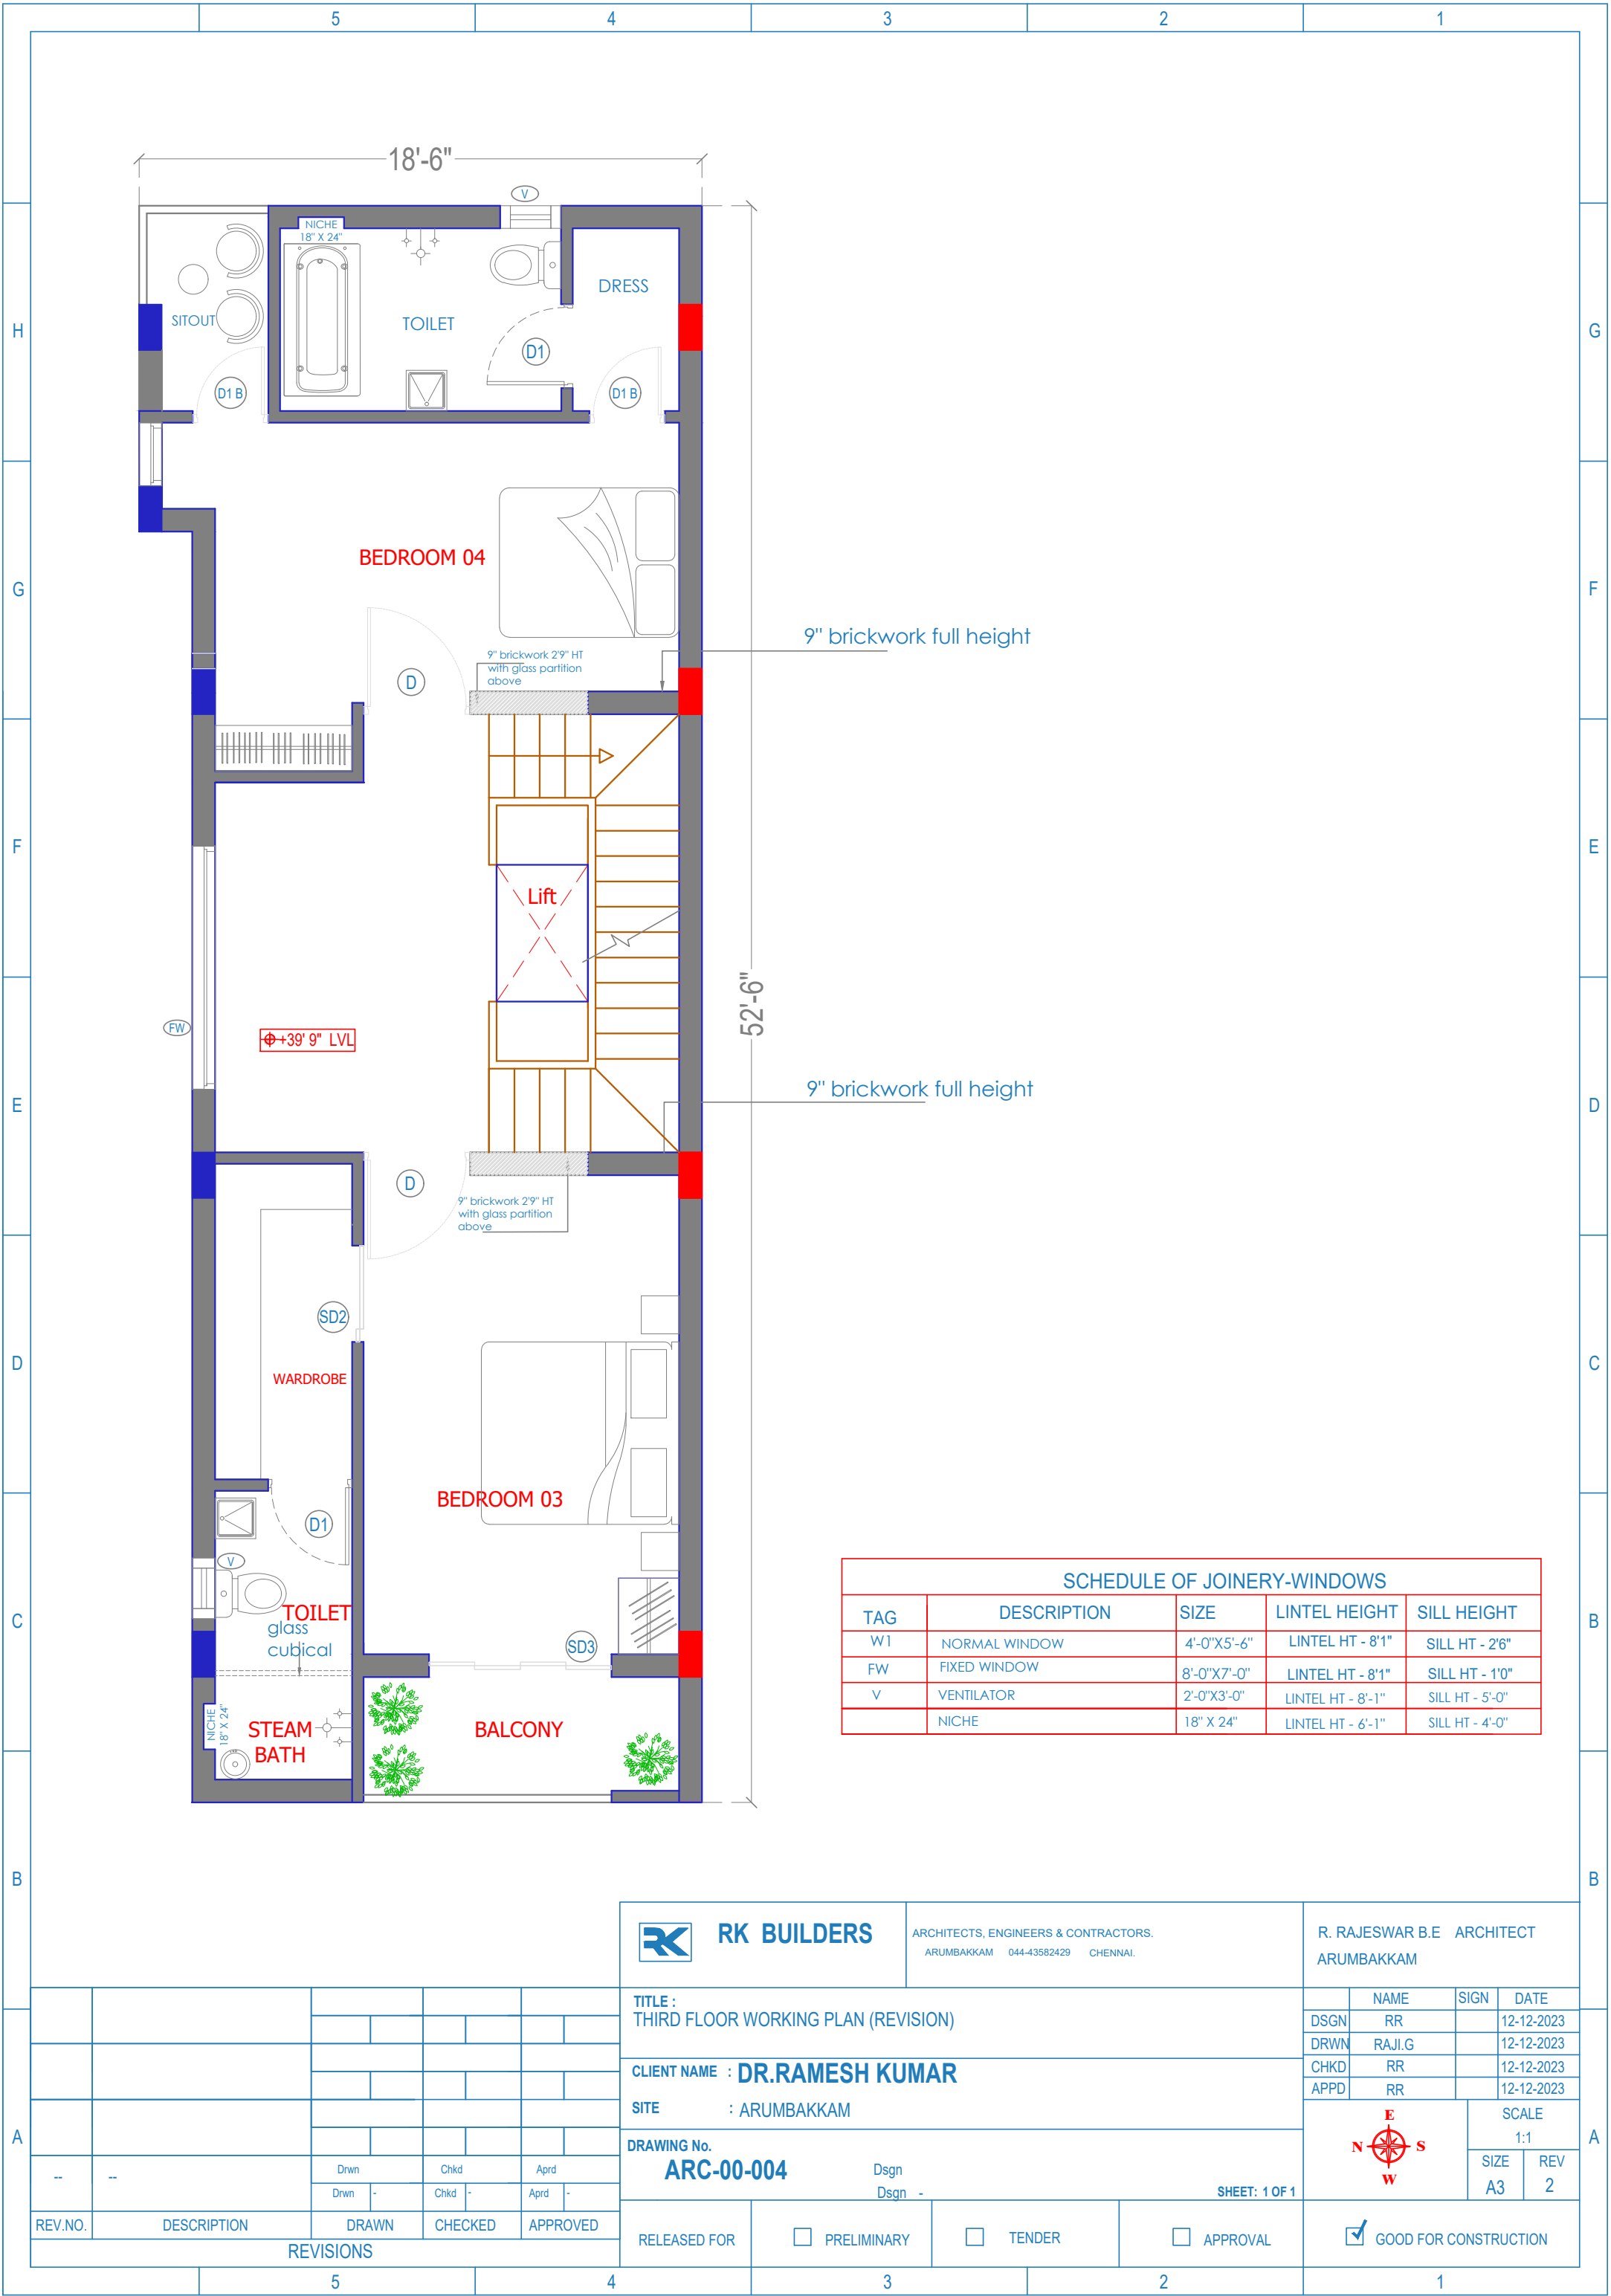

RK BUILDERS

ARCHITECTS, ENGINEERS & CONTRACTORS.
ARUMBAKKAM 044-43582429 CHENNAI.

R. RAJESWAR B.E ARCHITECT
ARUMBAKKAM

TITLE :
THIRD FLOOR WORKING PLAN (REVISION)

CLIENT NAME : DR.RAMESH KUMAR

SITE : ARUMBAKKAM

DRAWING No.

ARC-00-004

Dsgn

Dsgn -

SHEET: 1 OF 1

RELEASED FOR

☐ PRELIMINARY

☐ TENDER

☐ APPROVAL



GOOD FOR CONSTRUCTION

	NAME	SIGN	DATE
DSGN	RR		12-12-2023
DRWN	RAJ.G		12-12-2023
CHKD	RR		12-12-2023
APPD	RR		12-12-2023



SCALE

1:1

SIZE

A3

REV

2