


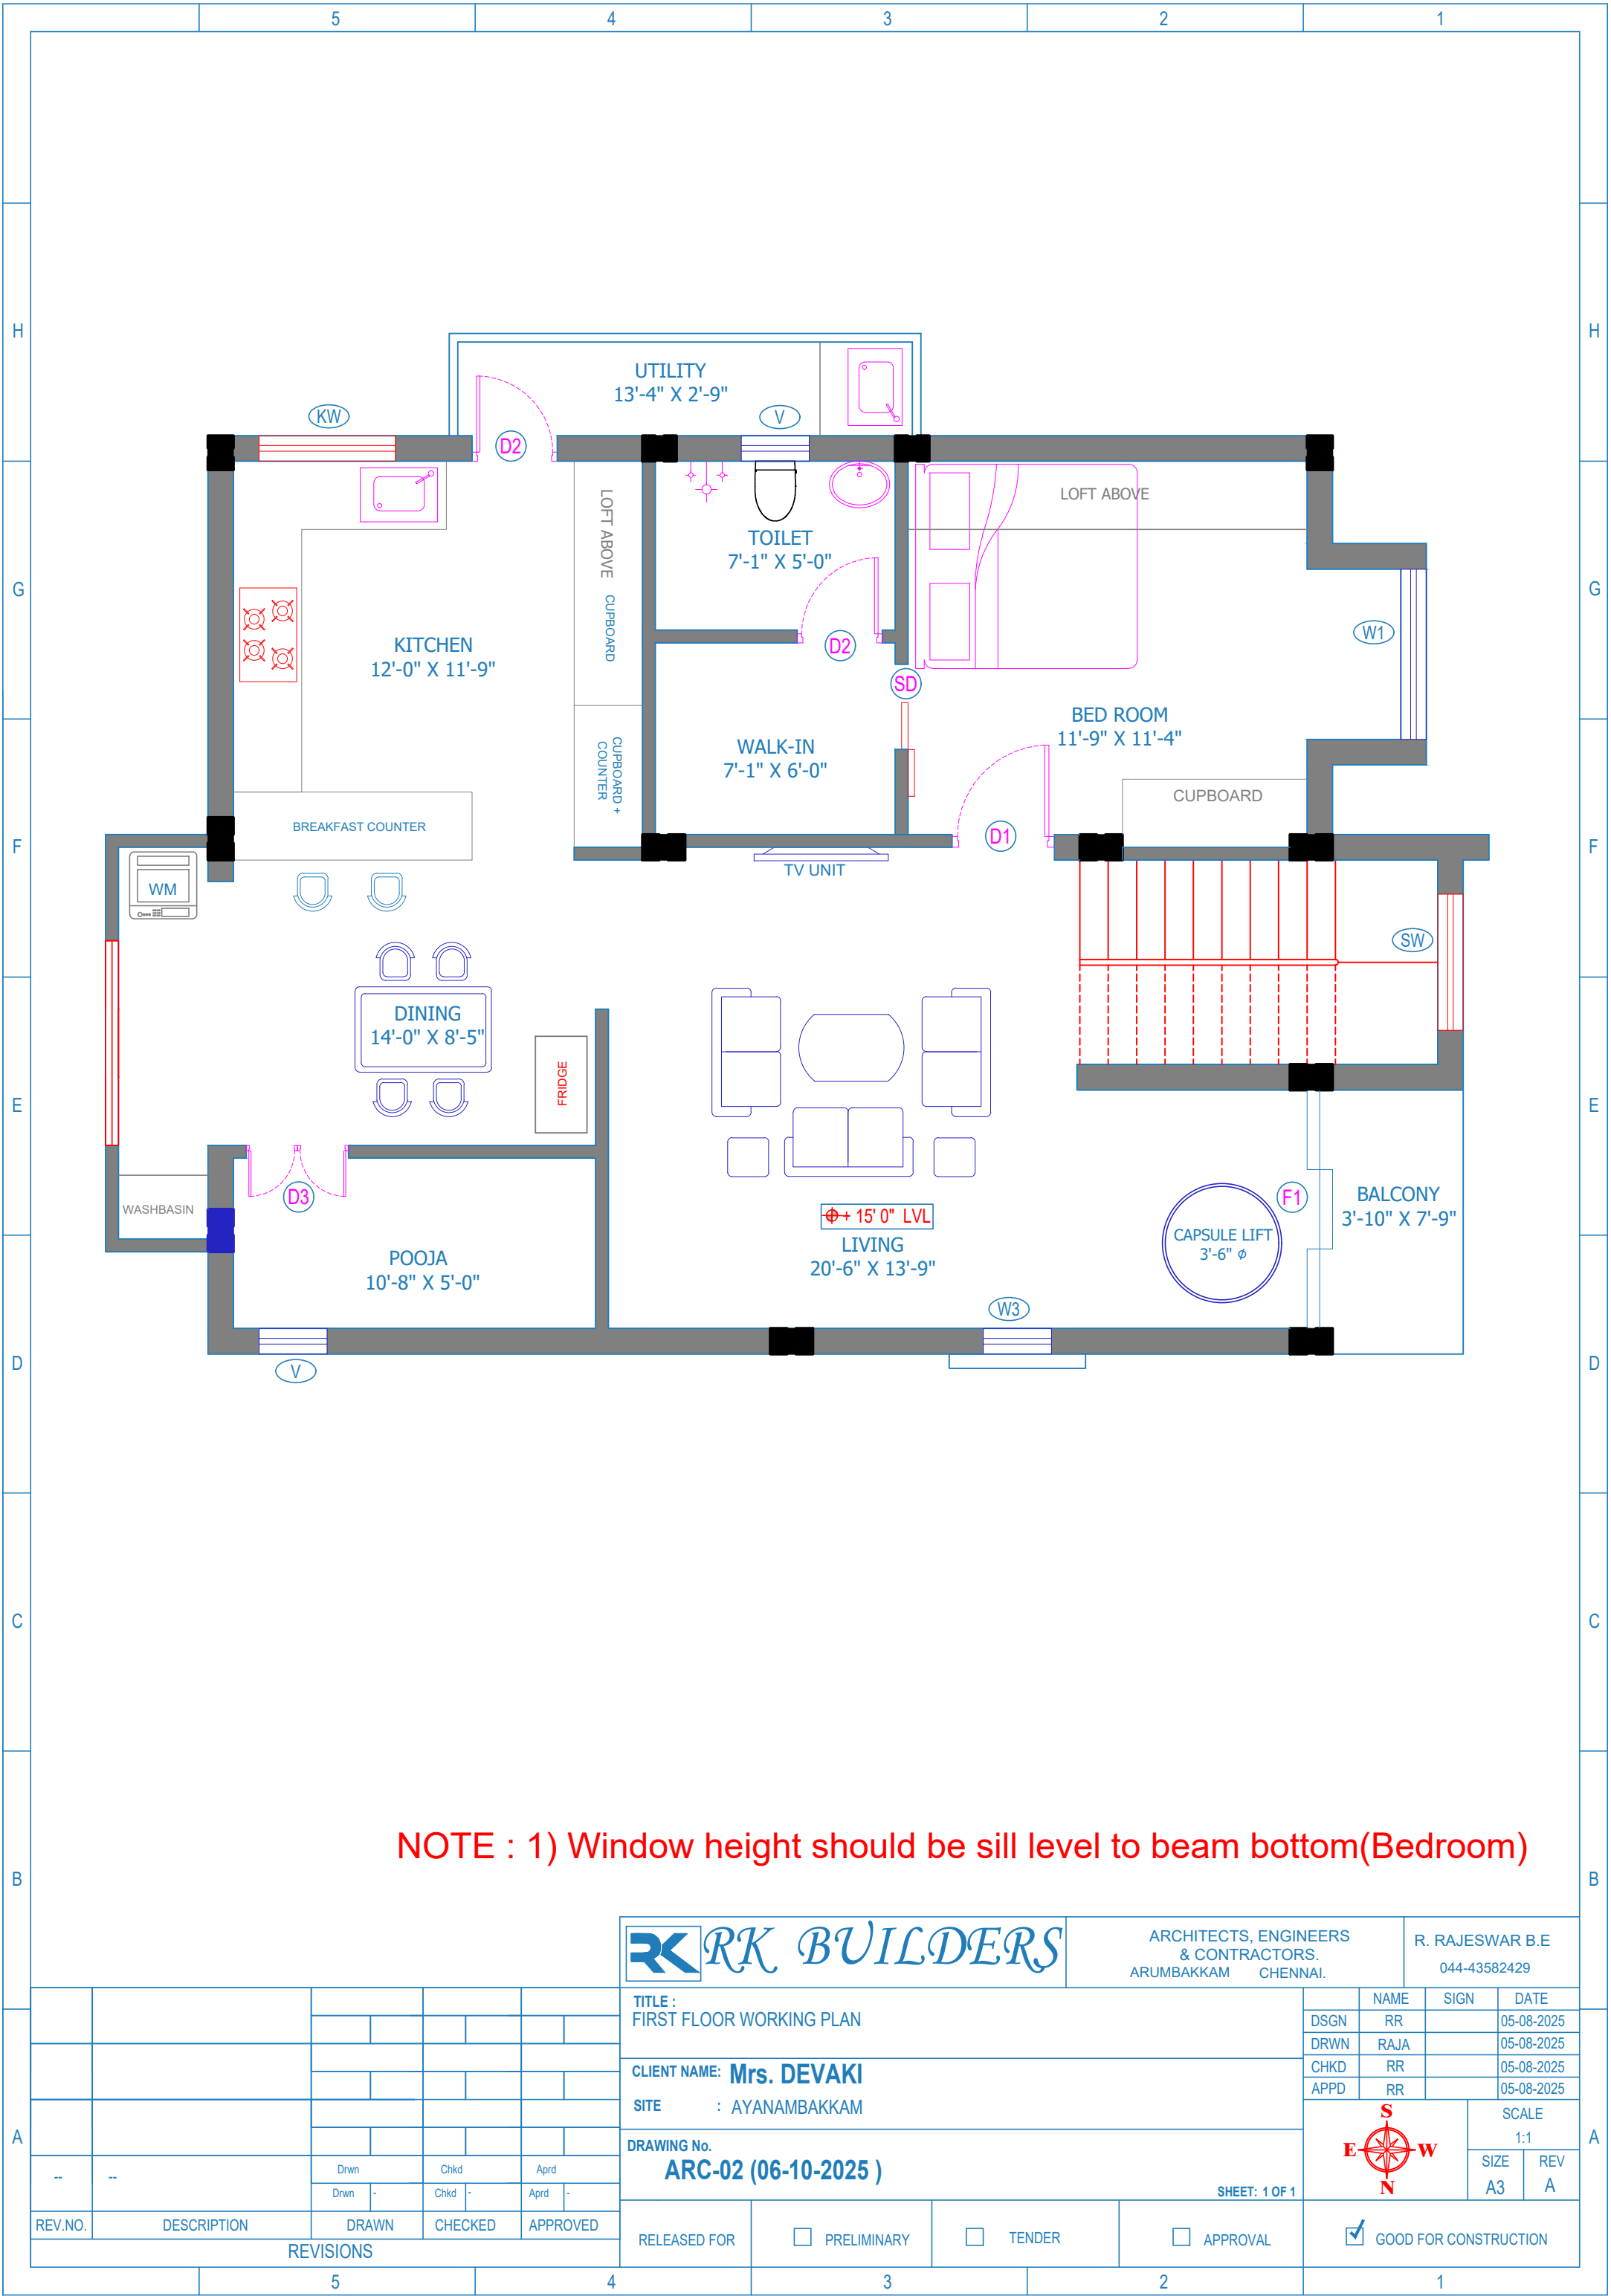

NOTE : 1) Window height should be sill level to beam bottom(Bedroom)



ARCHITECTS, ENGINEERS
& CONTRACTORS.
ARUMBAKKAM CHENNAI.

R. RAJESWAR B.E
044-43582429

TITLE :
FIRST FLOOR WORKING PLAN

CLIENT NAME: **Mrs. DEVAKI**
SITE : AYANAMBAKKAM

DRAWING No.
ARC-02 (06-10-2025)

SHEET: 1 OF 1

REV.NO.	DESCRIPTION	DRAWN	CHECKED	APPROVED

RELEASED FOR

☐ PRELIMINARY

☐ TENDER

☐ APPROVAL



GOOD FOR CONSTRUCTION



SCALE

1:1

SIZE
A3

REV
A